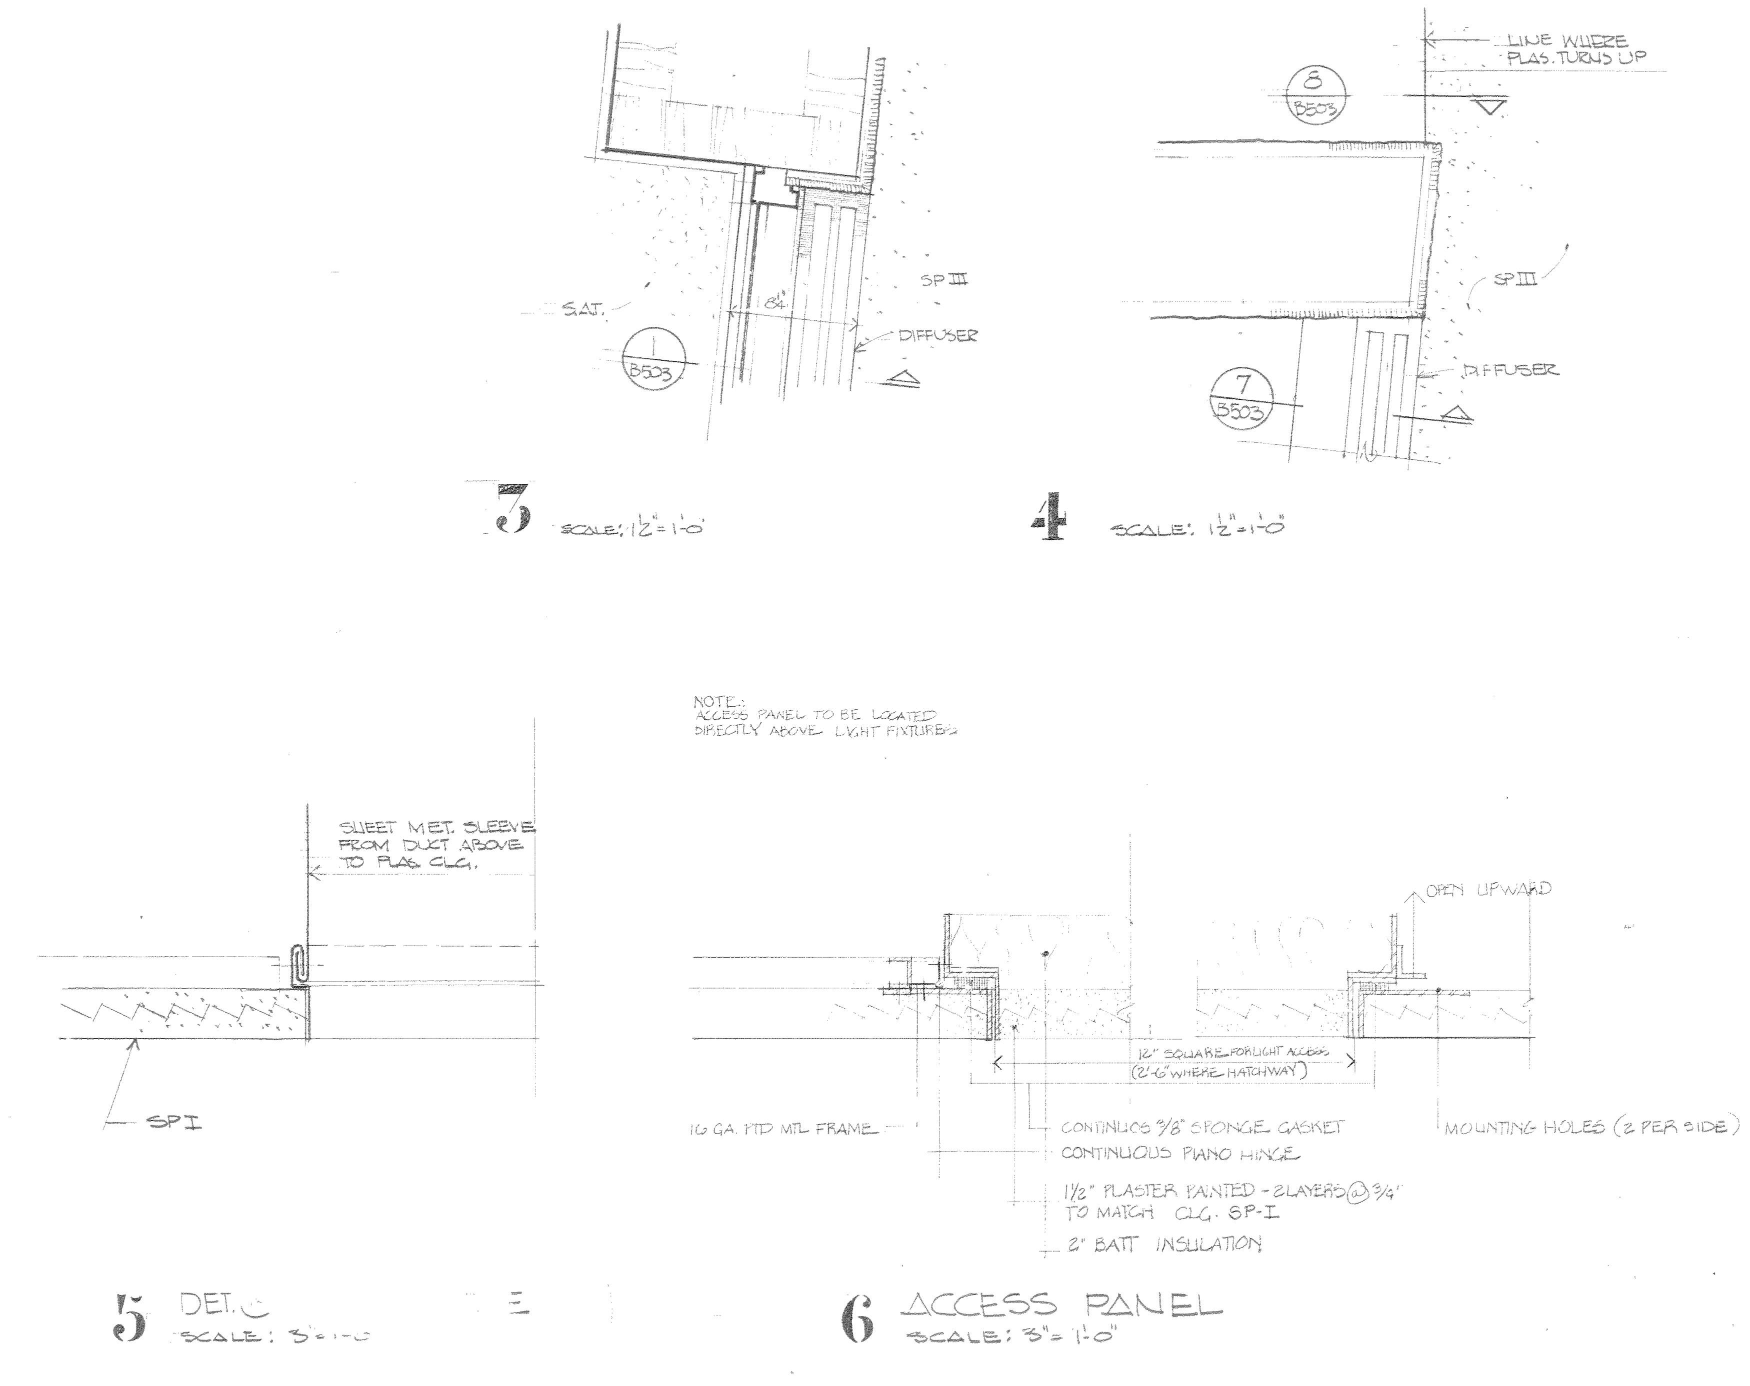

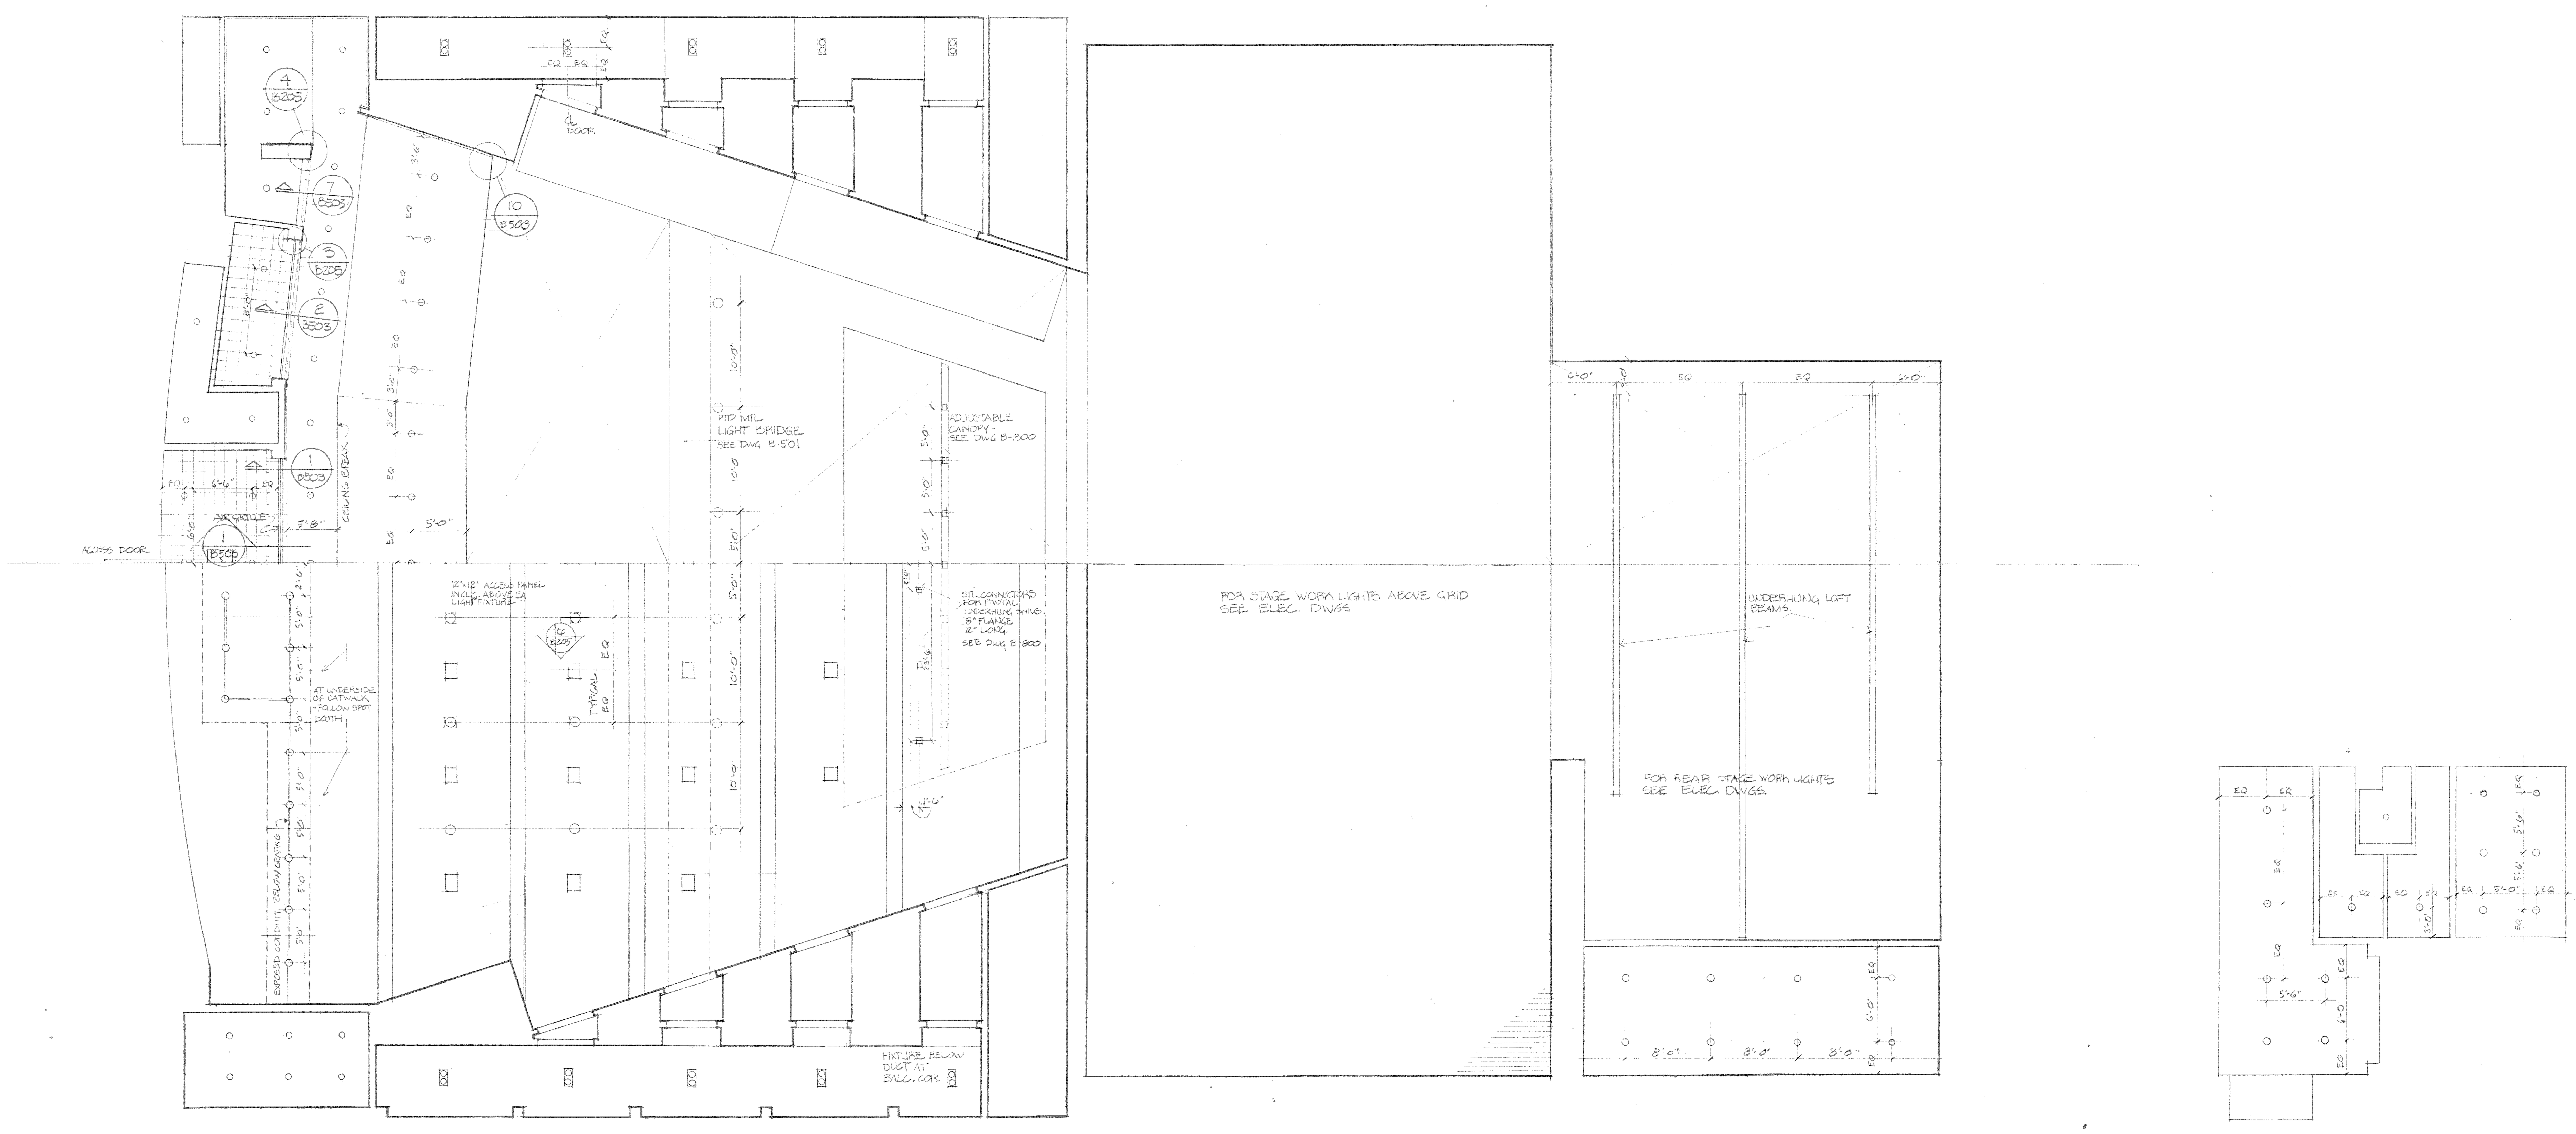

CONFORMED DWG.

STATE UNIVERSITY OF NEW YORK COLLEGE AT

PURCHASE

STATE UNIVERSITY CONSTRUCTION FUND
project number 2920

PERFORMING ARTS CENTER

EDWARD LARRABEE BARNES F.A.I.A.	architect
PETER G. ROLLAND	landscape architect
WEISKOPF AND PICKWORTH	consulting engineers
SEGNER AND DALTON	consulting engineers
BOLT BERANEK AND NEWMAN	acoustical consultants

REFLECTED CEILING PLAN
ORCHESTRA, STAGE LEVEL &
BALCONY LEVEL HALF PLANS

PAC B205

SCALE: 1/8" DRAWN: DATE: 16 MAY 1972

DIETZGEN 12039