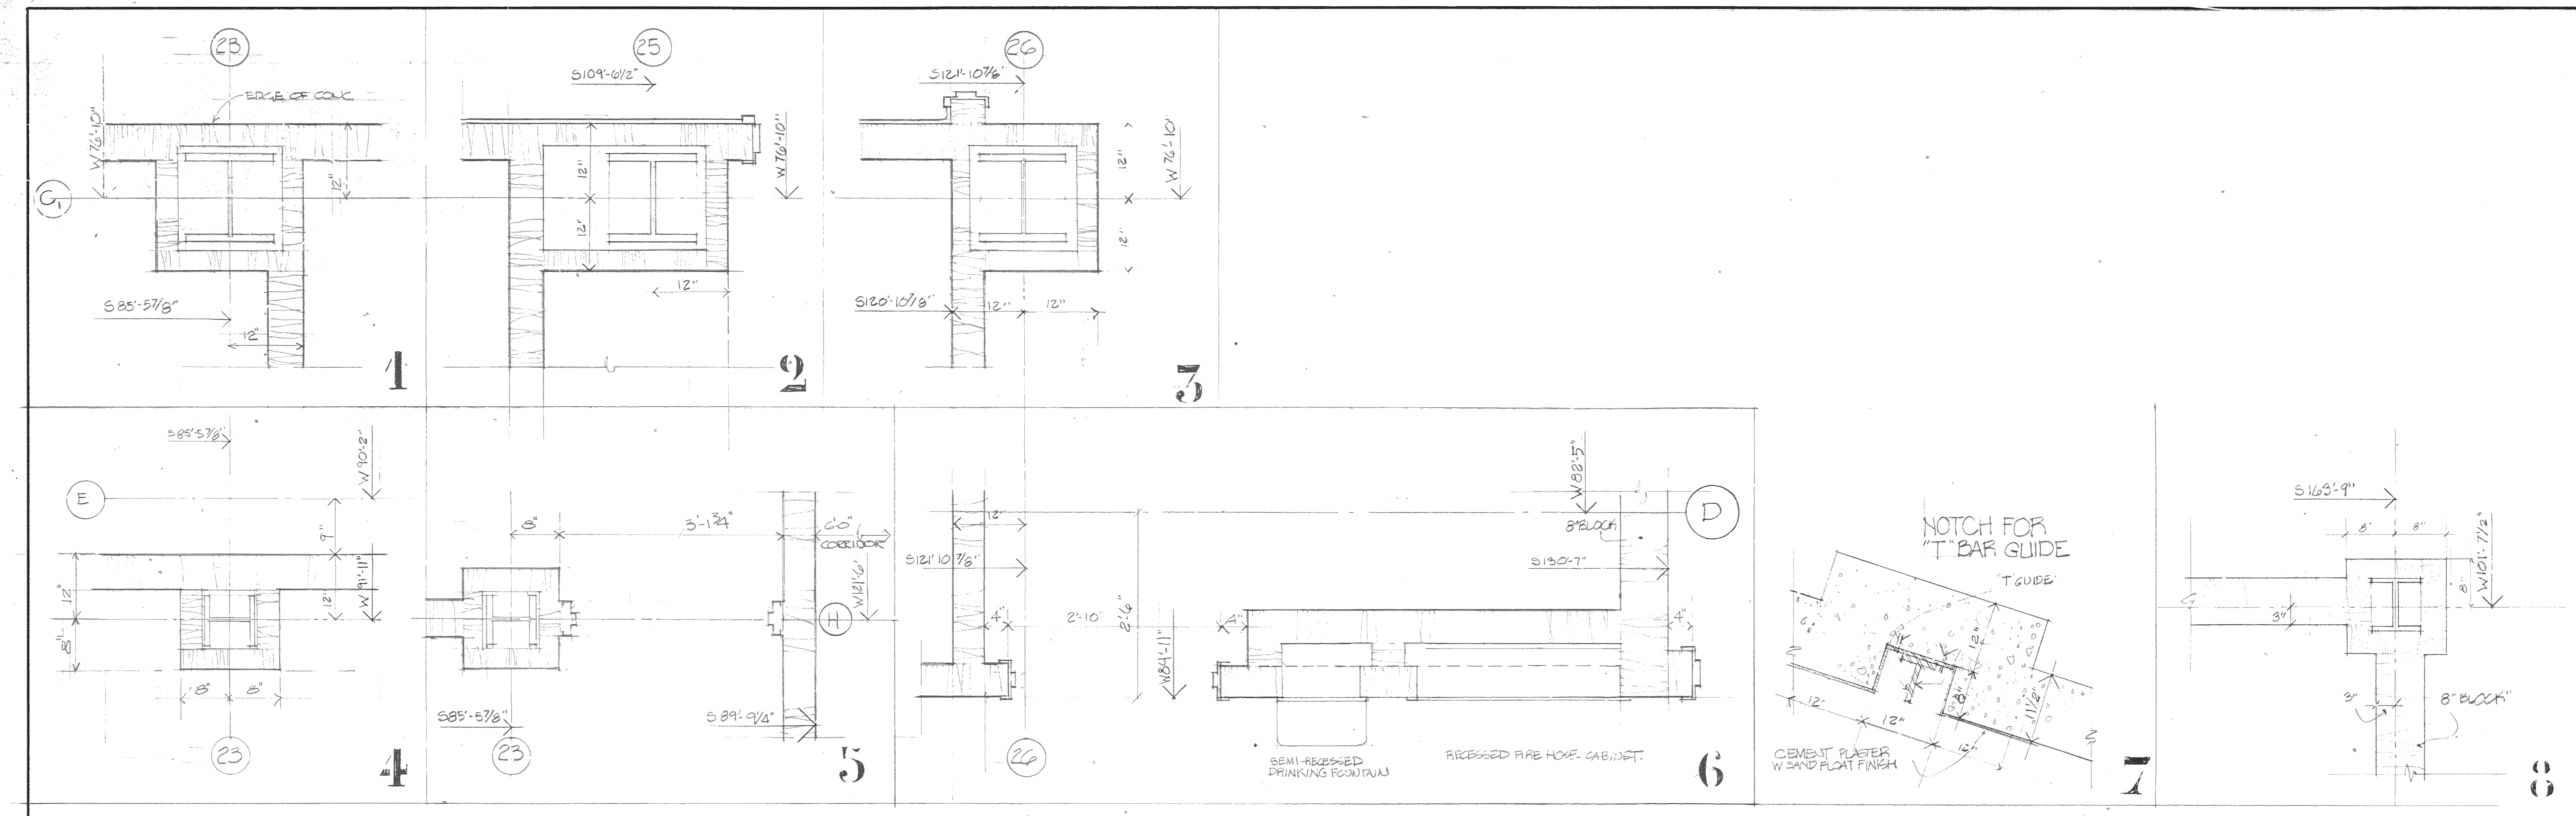

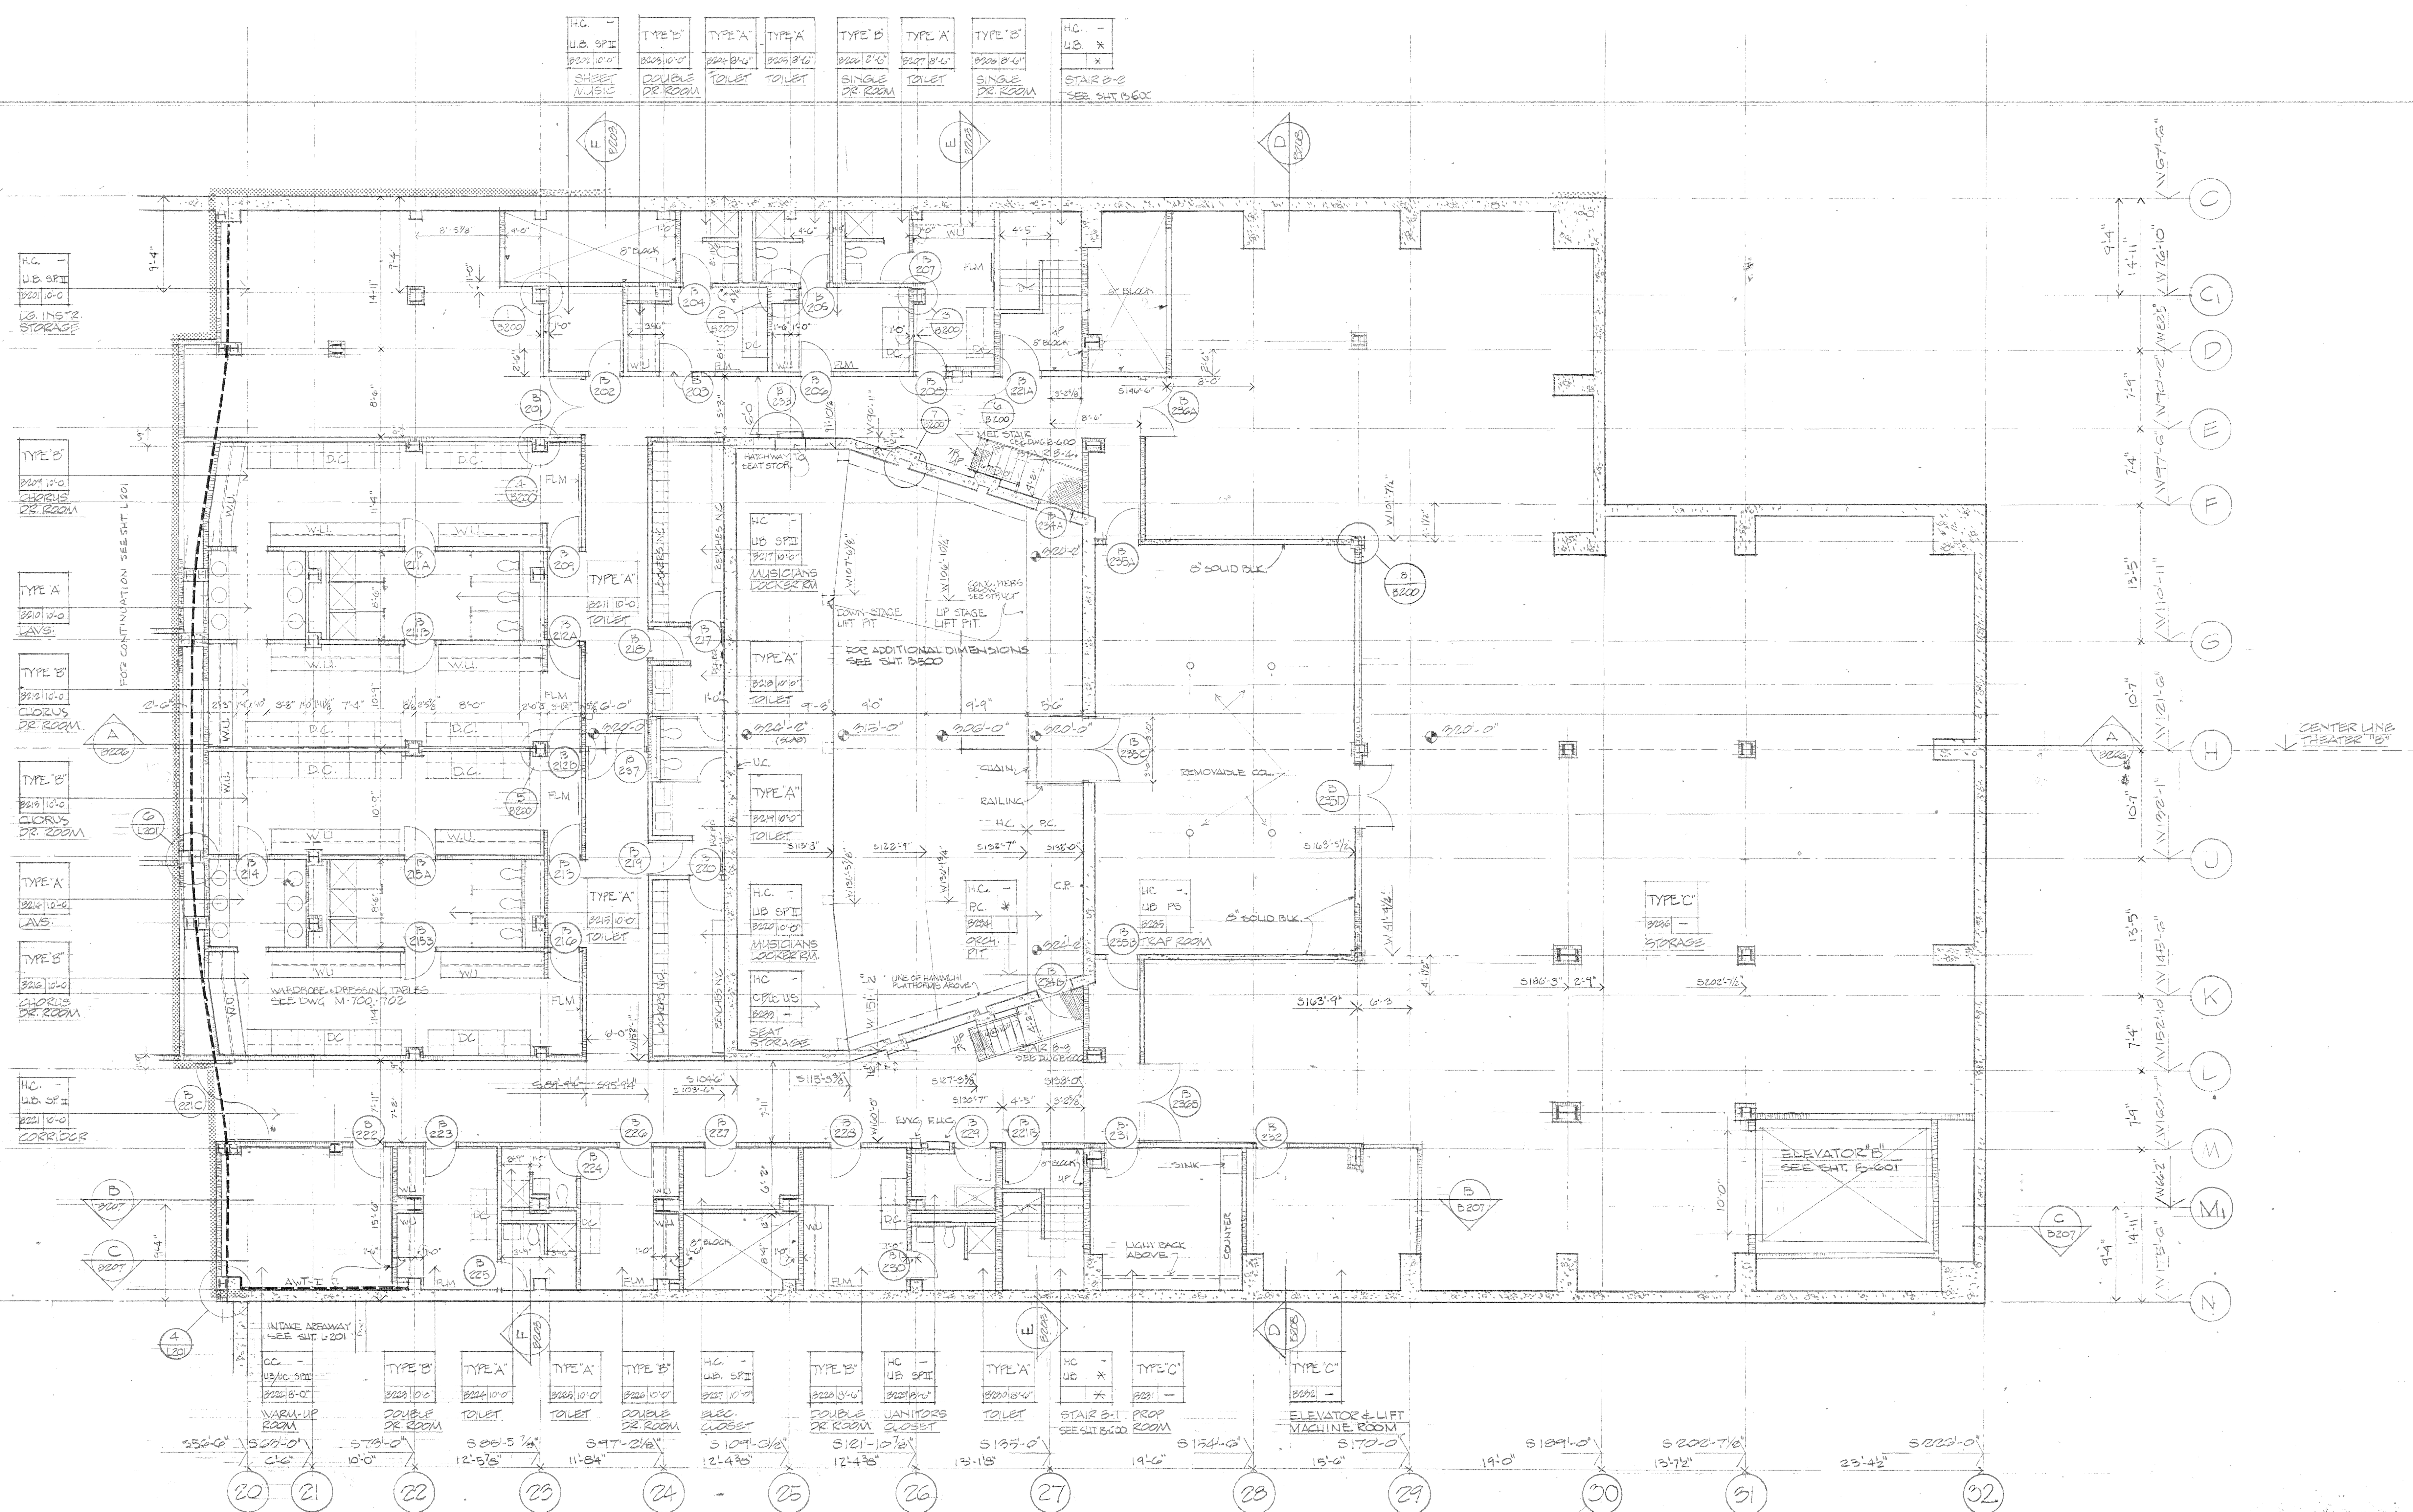

DOOR SCHEDULE

DOOR NO. "B"	DOOR SIZE	DOOR TYPE	FRAME DET.	THRESHOLD	REMARKS
201	(2)2'10"x7'4"	2	A	T1	
202	2'10"x7'4"	1	"	T1	
203	"	1	"	T2	
204	"	1L	"	T3	
205	"	1L	"	T3	
206	"	1	"	T2	
207	"	1L	"	T3	
208	"	1	"	T2	
209	"	1	"	T2	
211A	"	1L	"	T3	
211B	"	1L	"	T3	
212A	"	1	"	T2	
212B	"	1	"	T1	
213	"	1	"	T2	
214	"	1	"	T3	
215A	"	1L	"	T3	
215B	"	1L	"	T3	
216	"	1	"	T2	
217	"	1L	"	T1	
218	"	1	"	T1	
219	"	1	"	T1	
220	"	1L	"	T1	
221A	3'4"x7'4"	1	"	T1	B LABEL
221B	3'4"x7'4"	1	A	T1	B LABEL
221C	(2)3'8½"x8'0"	7	F	T1	B LABEL
222	2'10"x7'4"	1	A	T2	
223	"	1	"	T2	
224	"	1L	"	T3	
225	"	1L	"	T3	
226	"	1	"	T2	
227	"	1	"	T1	
228	"	1	"	T2	
229	"	1L	"	T1	
230	"	1L	"	T3	
231	"	1L	"	T1	
232	"	1	A	T1	"B" LABEL
234A	"	1	C	T6	"B" LABEL STC 48
234B	"	1	C	T6	"B" LABEL STC 48
235A	"	1	A	T1	"B" LABEL PERIM. SEAL
235B	"	1	A	T1	"B" LABEL PERIM. SEAL
235C	(2)3'0"x7'4"	2	C	T1	"B" LABEL PERIM. SEAL
235D	(2)3'0"x7'4"	2	A	T1	"B" LABEL PERIM. SEAL
236A	(2)2'10"x7'4"	2	A	T1	
236B	(2)3'0½"x6'0"	2	A	T1	
237	(2)2'10"x7'4"	7	F	T1	SMOKE DETECTOR HOLD OPEN DEVICE
238	2'6"x4'0"	1	C	T10	

NOTE: FOR TYPICAL DOOR TYPES & DETAILS SEE SHEET M-501

GENERAL NOTES:

1. FOR ¼"=1'-0" TOILET/DRESSING ROOM PLANS & DETAILS SEE DWG. M.700.
2. ALL PARTITION WALLS 6" HOLLOW BLOCK UNLESS OTHERWISE NOTED
3. ALL WALLS WITH SP.II CLG TYPE ON BOTH SIDES TERMINATE AT CLG. IN OTHER CONDITIONS WALLS CONTINUE TO STRUCTURE ABOVE.
4. ALL SUSPENDED CEILING HEIGHTS FOR DRESSING ROOMS ARE 10'-0" UNLESS OTHERWISE NOTED.
5. FOR FINISH TYPES SEE DWG M-500
6. FOR TYPICAL PIER DETAIL AT DRESSING ROOMS SEE 7/B201

STATE UNIVERSITY OF NEW YORK COLLEGE AT
PURCHASE
STATE UNIVERSITY CONSTRUCTION FUND
project number 2920
PERFORMING ARTS CENTER

EDWARD LARRABEE BARNES F.A.I.A. — architect
PETER G. ROLLAND — landscape architect
WEISKOPF AND PICKWORTH — consulting engineers
SEGNER AND DALTON — consulting engineers
BOLT BERANEK AND NEWMAN — acoustical consultants

DRESSING ROOM LEVEL PLAN

PAC B 200

SCALE: 1/8" DRAWN: DATE: 16 MAY 1972

CONFORMED DWG

DIETZGEN 12039

26