
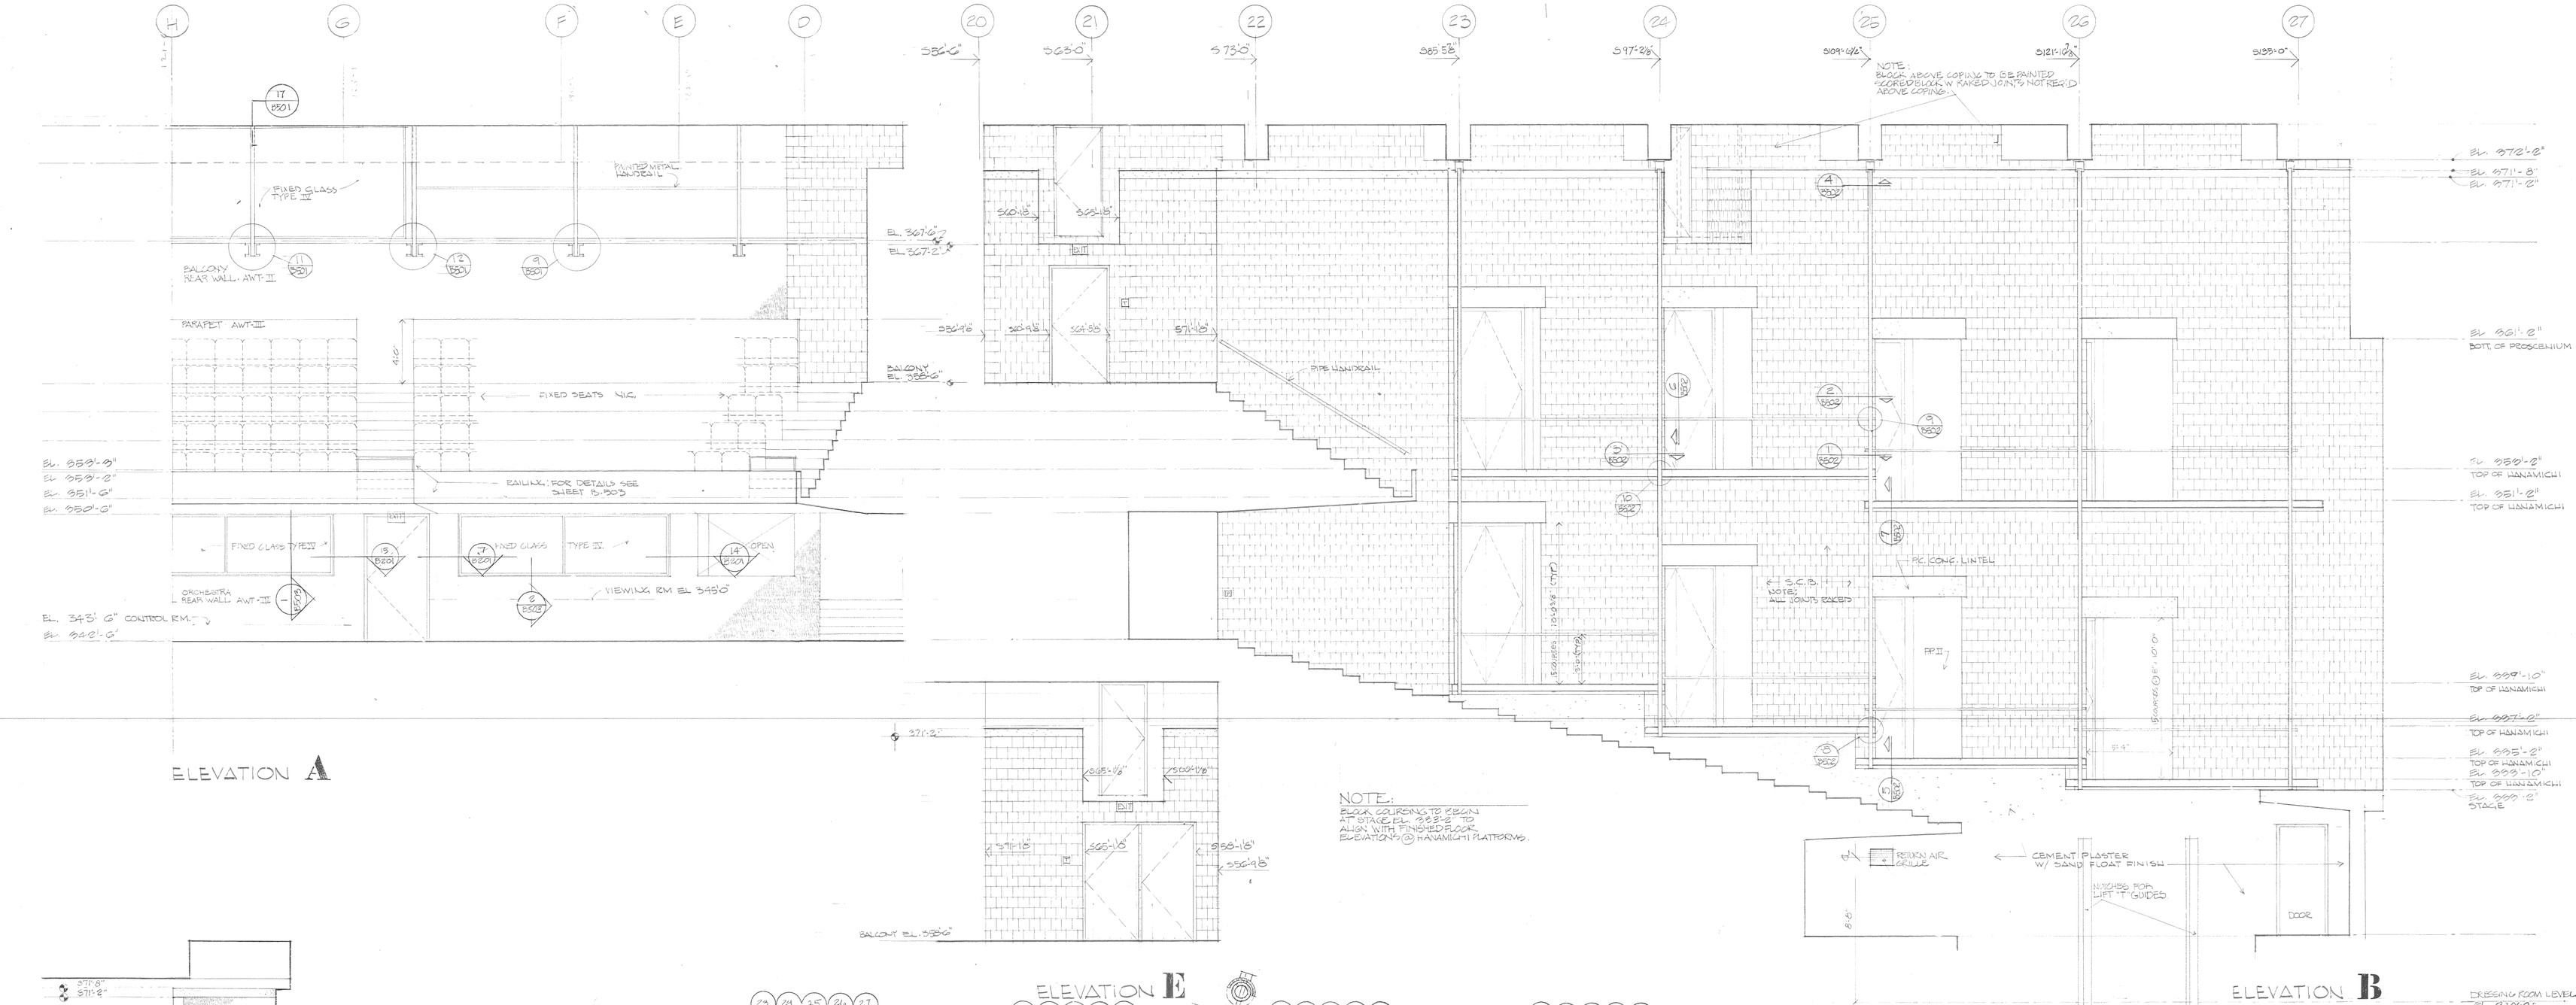


ELEVATION A


ELEVATION B

ELEVATION D

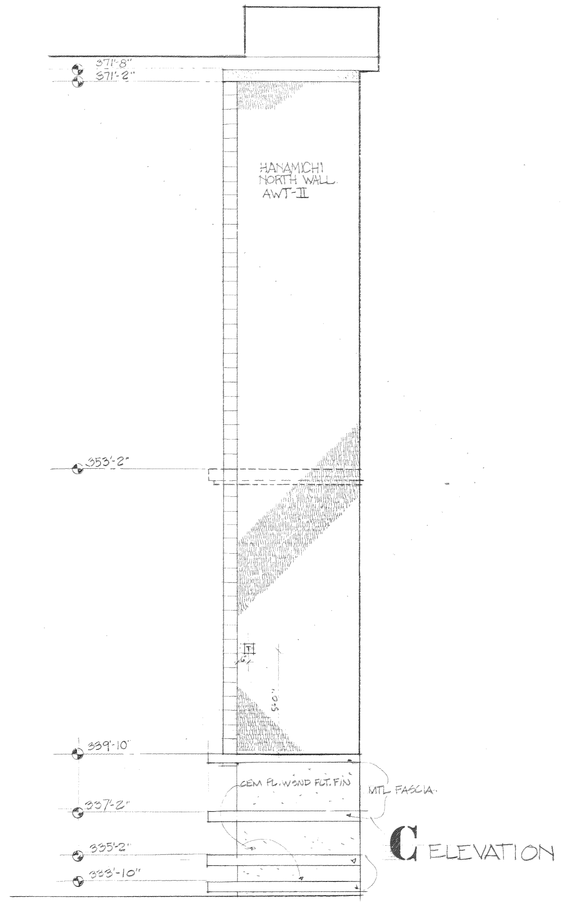



C ELEVATION

ELEVATION E

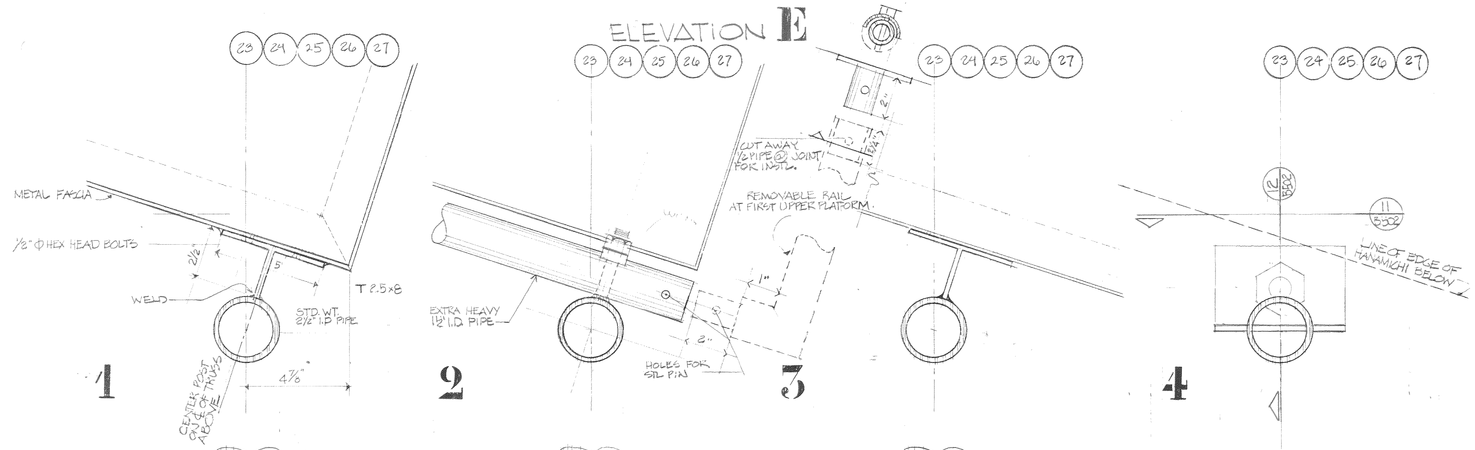

1 2 3 4 5 6 7 8 9 10 11 12

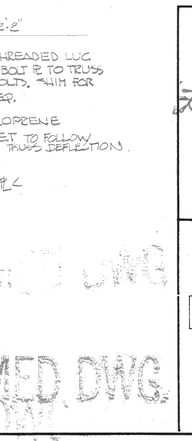

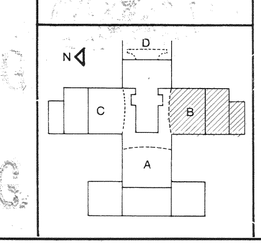

STATE UNIVERSITY OF NEW YORK COLLEGE AT
PURCHASE
STATE UNIVERSITY CONSTRUCTION FUND
project number 2920
PERFORMING ARTS CENTER

EDWARD LARRABEE BARNES F.A.I.A.	architect
PETER G. ROLLAND	landscape architect
WEISKOPF AND PICKWORTH	consulting engineers
SEGNER AND DALTON	consulting engineers
BOLT BERANEK AND NEWMAN	acoustical consultants

INTERIOR ELEVATIONS & DETAILS

PAC **B502**

SCALE: 1/4" DRAWN: DATE: 10 MAY 1972

CONFORMED DWG.

DIETZGEN 12039