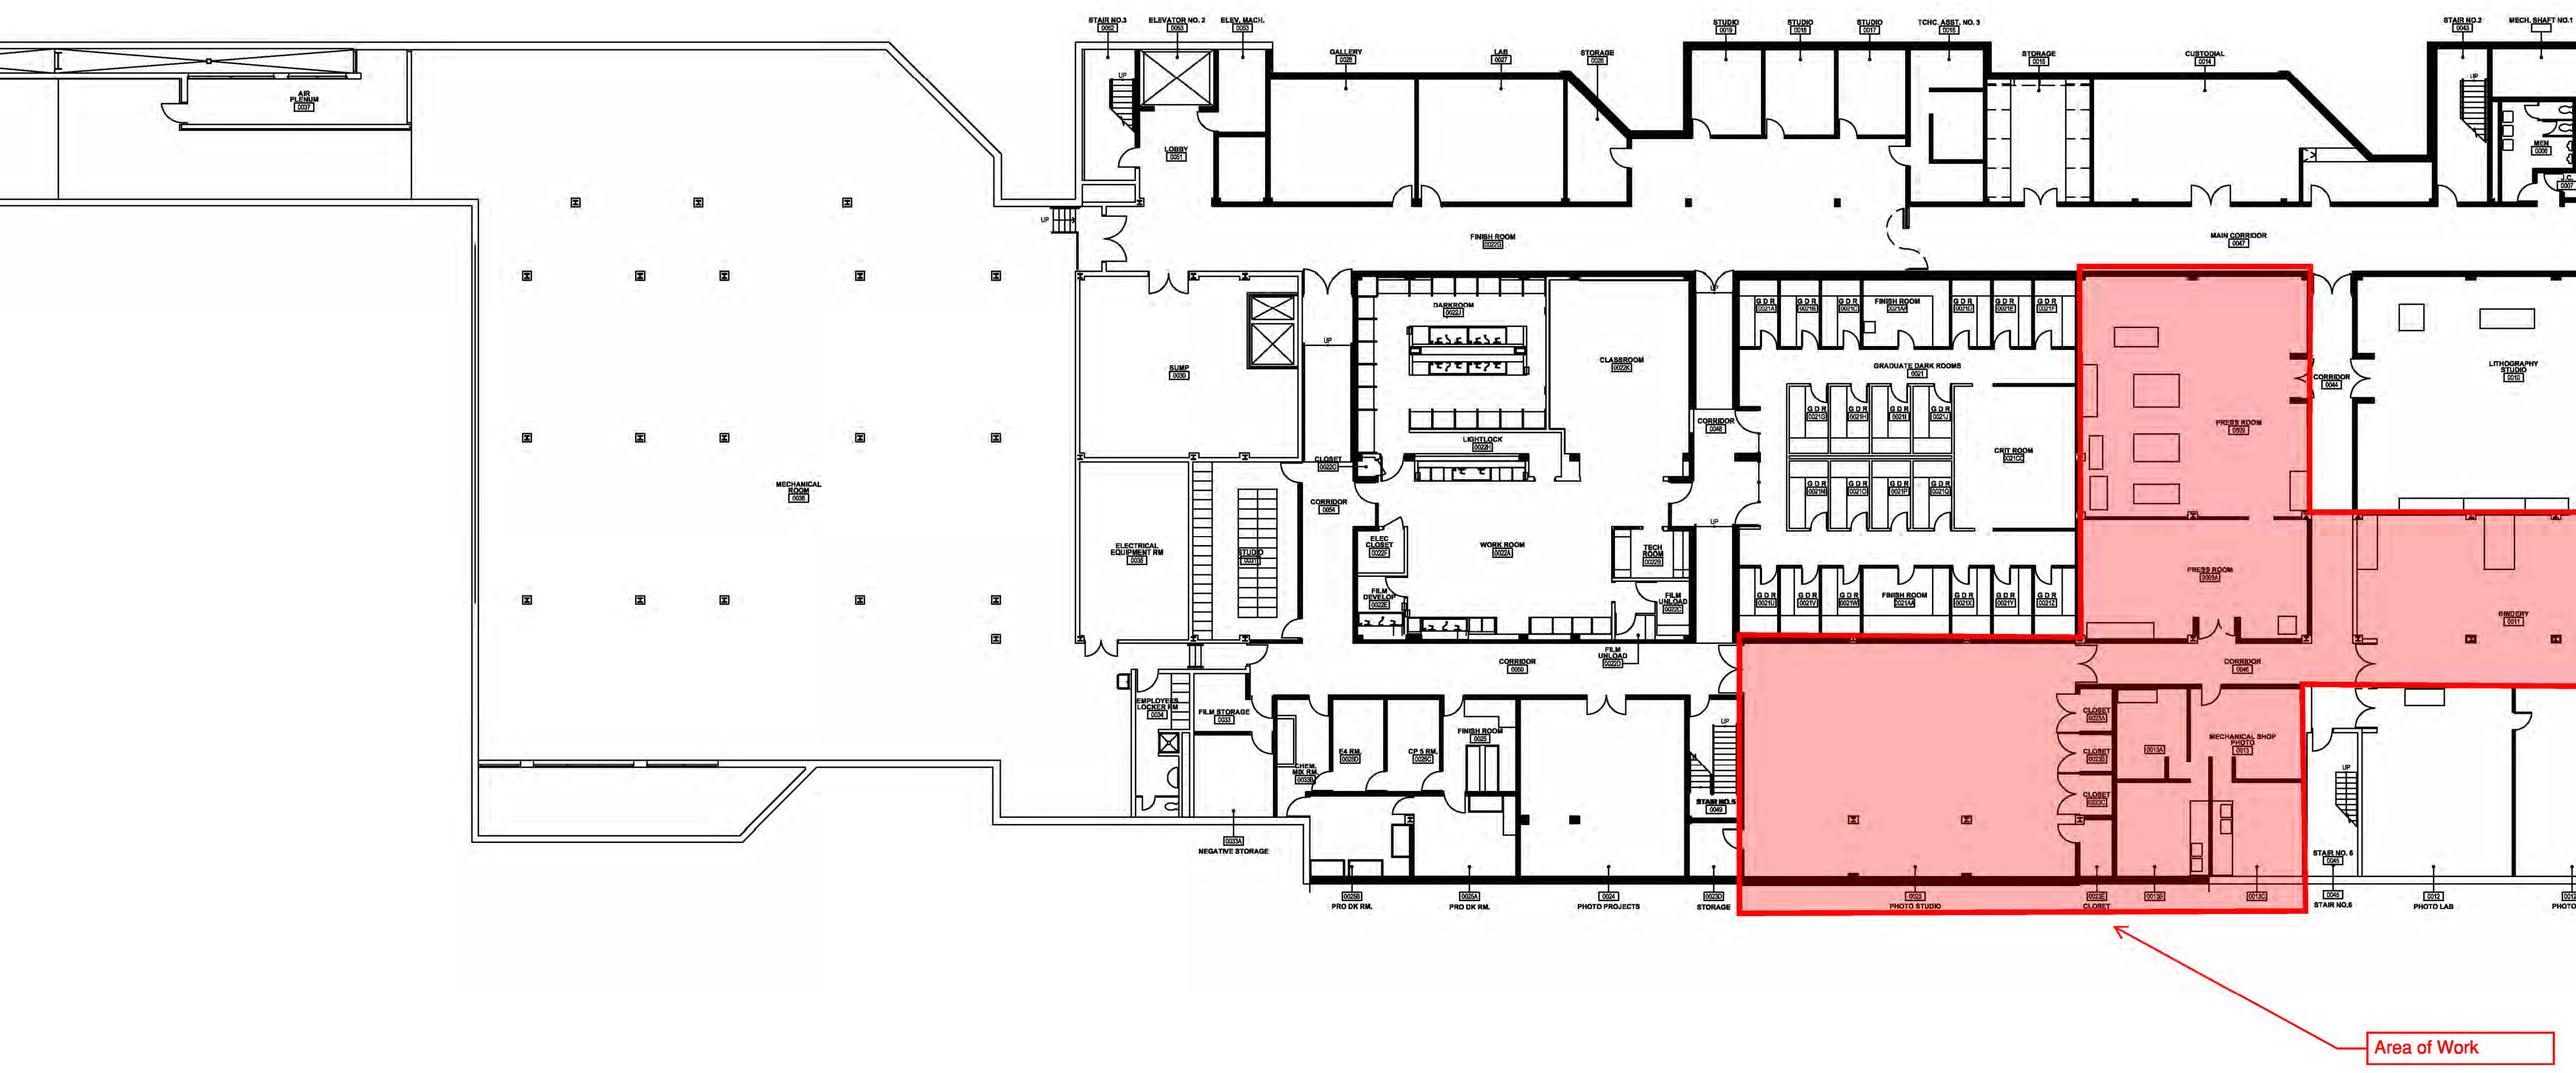

Basement Location Plan

Visual Arts Building - Basement Plan Area of Work

Visual Arts Building Basement Level - Proposed New Layout

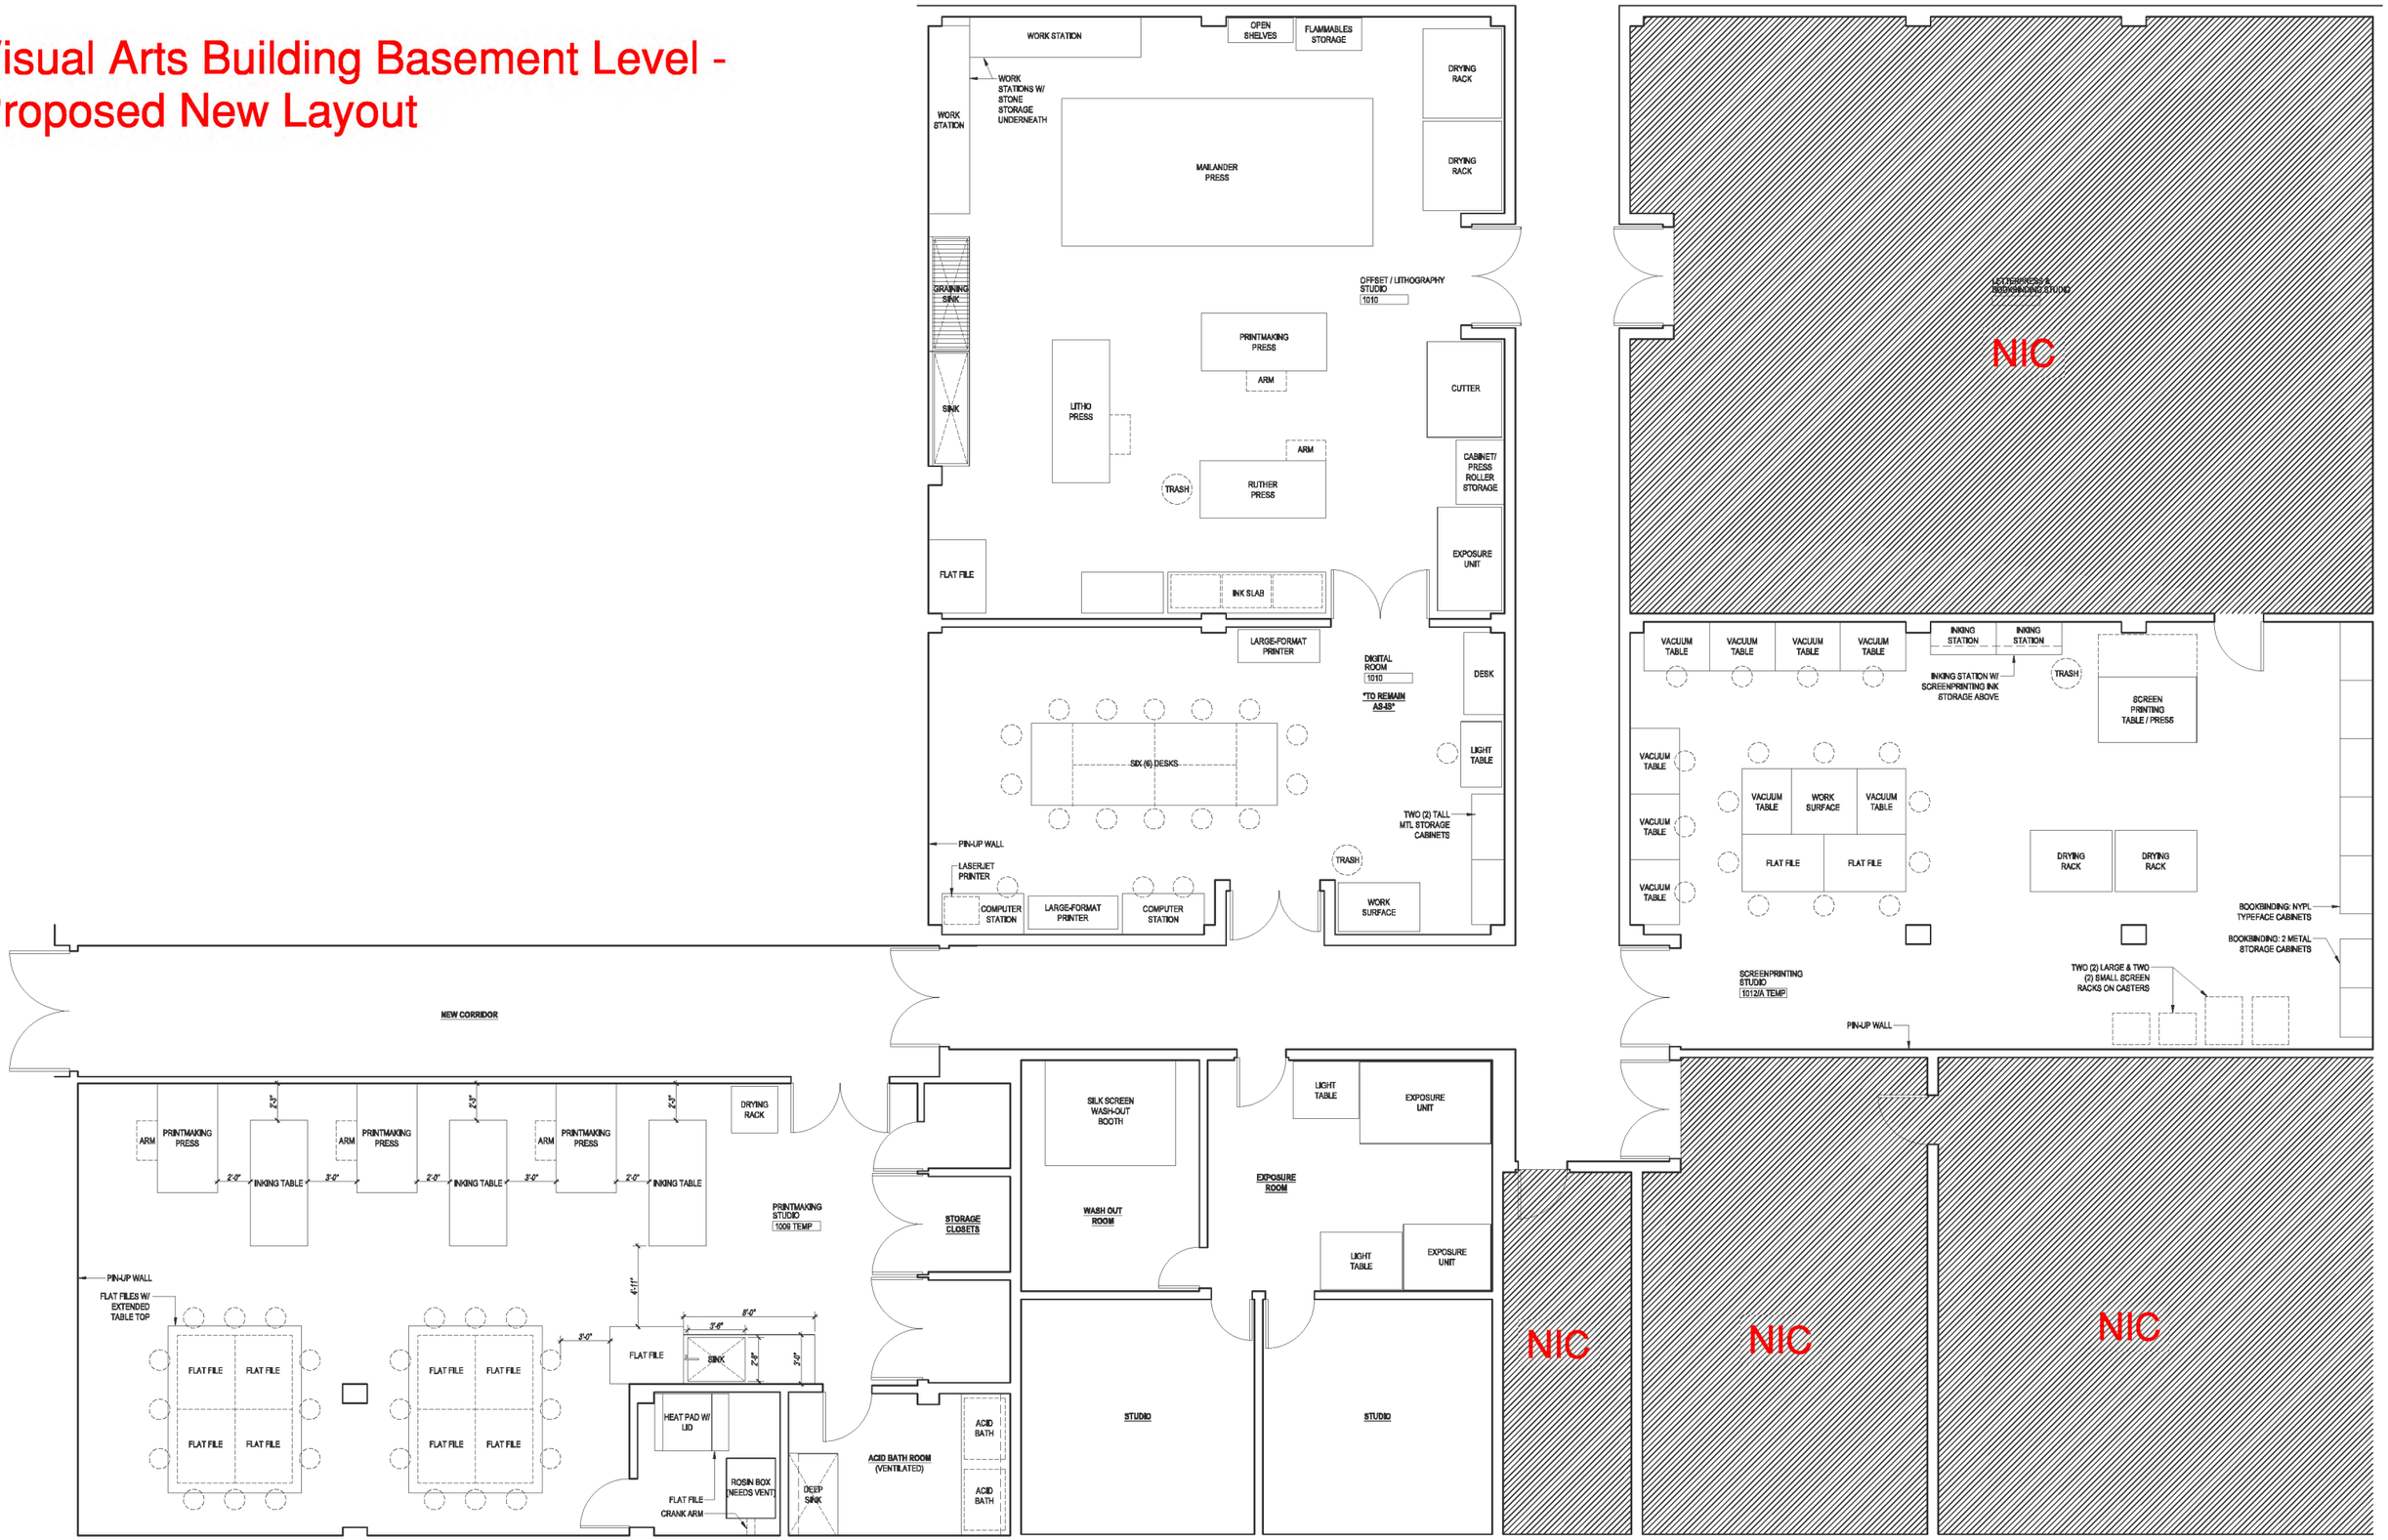

01 BASEMENT LEVEL - PROPOSED TEMP. STUDIOS
SCALE: 1/4"=1'-0"