DEMOLITION KEYED NOTES

1. REMOVE EXISTING 34X12 GRILLES AND 48X24 GRILLE AND BLANK OFF OPENINGS.
1A. REMOVE EXISTING GRILLE AND BLANK OFF OPENING
2. REMOVE EXISTING THROUGH-WALL A/C UNIT AND TRANSFER DUCT AND PATCH WALL OPENING.
3. EXISTING 60X10 TRANSFER GRILLES TO REMAIN.
4. EXISTING SWITCH PANELS.
5. EXISTING SWITCH GEAR.
6. EXISTING DIMMER CABINETS.
6A. REMOVE EXISTING DUCTWORK BACK TO SHAFT WALL AND CAP.
6B. PATCH WALL WHERE DUCT WAS REMOVED.
7. EXISTING TRANSFORMER.
8. EXISTING WIREWAY.
9. REMOVE EXISTING DUCTLESS FAN COIL UNIT AND ALL REFRIGERANT AND CONDENSATE PIPING IN ITS ENTIRETY INCLUDING CONDENSING UNIT ON ROOF, AND SUPPORTS.
10. REMOVE EXISTING 30X12 GRILLES AND BLANK OFF OPENINGS.
11. EXISTING DATA RACK.
12. EXISTING ELECTRIC PANEL. REMOVE PANEL FEEDER BACK TO SOURCE TAP IN SWITCHBOARD.
13. REMOVE EXISTING 36X12 GRILLES AND BLANK OFF OPENINGS.
14. REMOVE EXISTING 20X10 GRILLES AND BLANK OFF OPENINGS.
15. WIRING AND CONDUIT TO DUCTLESS AC UNITS TO REMAIN FOR RE-USE. REMOVE ALL WIRING AND CONDUIT FROM EXISTING CONDENSING UNITS ON ROOF BACK TO POWER SOURCE. LEAVE ALL CIRCUIT BREAKERS IN EXISTING PANEL FOR RE-USE.
16. REMOVE ALL WIRING AND CONDUIT FROM EXISTING DUCTLESS AC UNITS AND EXISTING CONDENSING UNITS ON ROOF BACK TO POWER SOURCE.

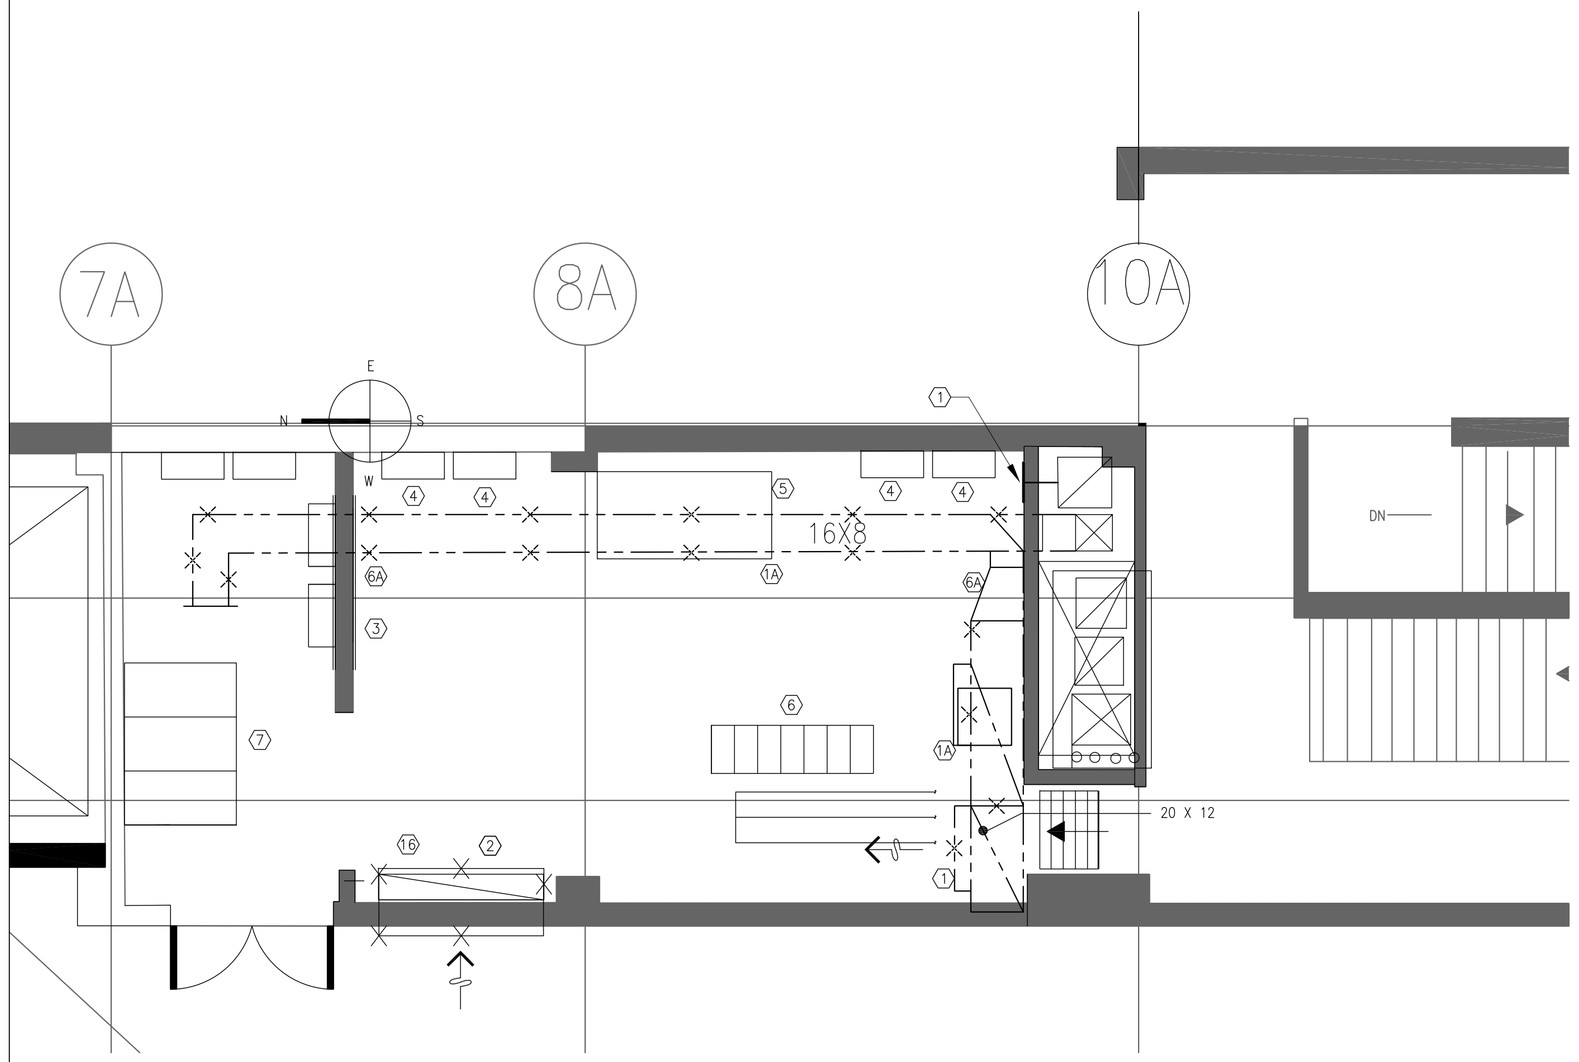

1 MEZZANINE PART FLOOR DEMO PLAN – DIMMER ROOM A
SCALE: 1/4"=1-0"

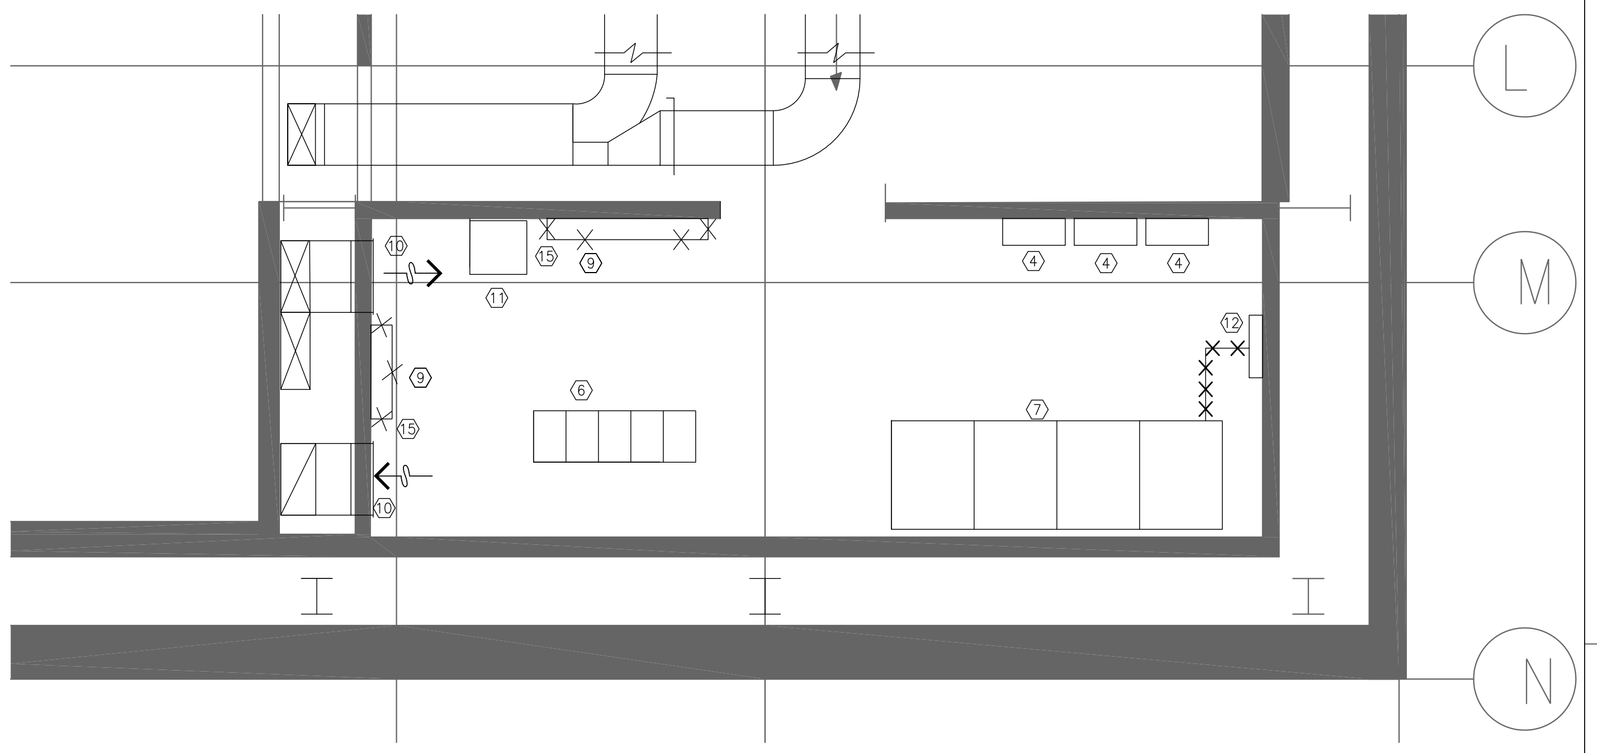

2 BALCONY PART FLOOR DEMO PLAN – DIMMER ROOM B
SCALE: 1/4"=1-0"

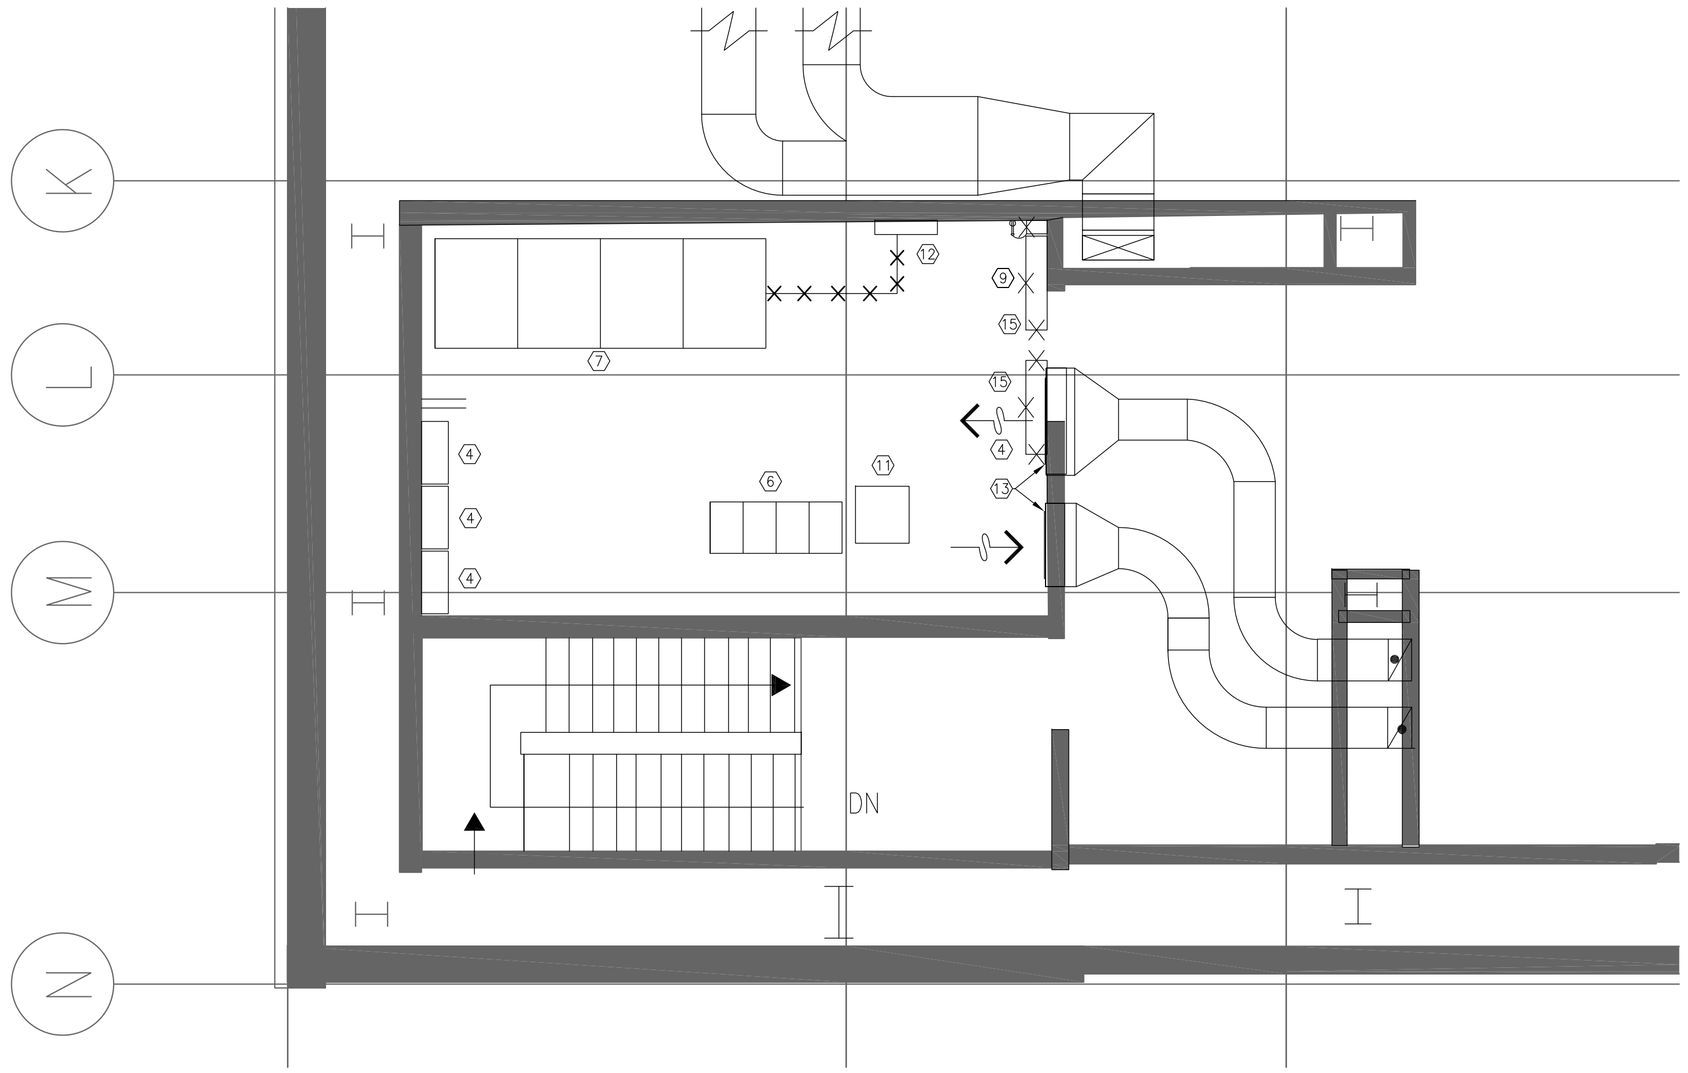

3 BOX LEVEL PART FLOOR DEMO PLAN – DIMMER ROOM C
SCALE: 1/4"=1-0"

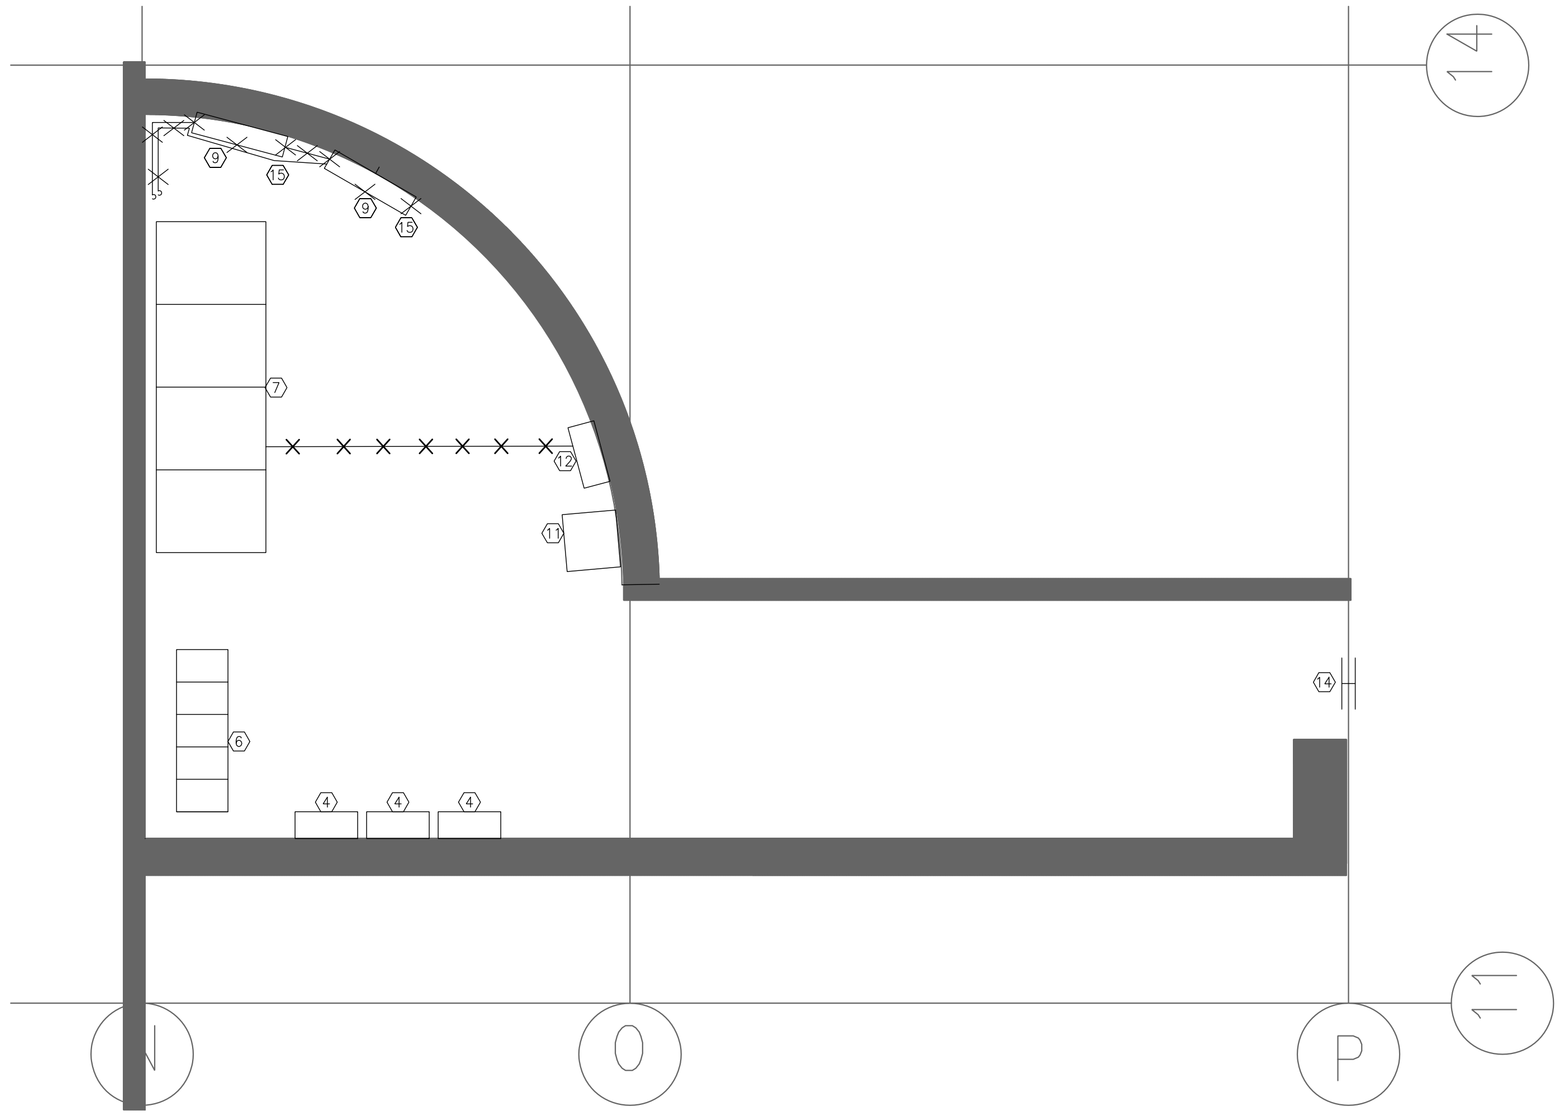

4 PART FLOOR DEMO PLAN – DIMMER ROOM D
SCALE: 1/4"=1-0"

Rev.	Description	Date
	ISSUED FOR CLIENT APPROVAL	09/03/14
	ISSUED FOR BID	11/10/14

Collado ENGINEERING
2 Holland Avenue
White Plains, NY 10603
(914) 332-7658

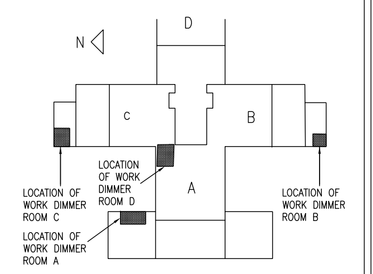

WARNING: IT IS A VIOLATION OF THE NYS EDUCATION LAW ARTICLE 145 FOR ANY PERSON, UNLESS HE IS ACTING UNDER THE DIRECTION OF A LICENSED PROFESSIONAL ENGINEER, TO ALTER THIS ITEM IN ANY WAY.

Client or Agent
State University of New York College at Purchase

Purchase, New York

Project Title
SUNY PURCHASE DIMMER ROOMS

Drawing Title
MECHANICAL/ELECTRICAL DEMOLITION PART PLANS

Scale AS NOTED	Drawing No. MD-100.00
Date 7/30/2014	
Drawn	C.E. Job No.
Checked	

Copyright c 2003 by Collado Engineering, P.C.