****Bold Font means permanent Position****

74	Blackout	74
73	Natural Bounce	73
72		72
71		71
70		70
69		69
68		68
67		67
66		66
65		65
64		64
63		63
62		62
61		61
60		60
59		59
58	Scrim	58
57		57
56	Legs #5	56
55	Border #5	55
54		54
53		53
52		52
51		51
50		50
49		49
48		48
47	Drop Box (2)	47
46		46
45		45
44		44
43		43
42	Legs #4	42
41	Border #4	41
40	**Traveller**	40
39		39
38		38
37	Drop Box (2)	37
36		36
35		35
34		34
33		33
32		32
31		31
30		30
29		29
28	Legs #3	28
27	Border #3	27
26		26
25		25
24		24
23	2nd Electric	23
22		22
21		21
20		20
19		19
18	Blackout	18
17		17
16	Legs #2	16
15	Border #2	15
14		14
13		13
12	Drop Box (2)	12
11		11
10		10
9		9
8	Movie Screen	8
7	M.S. Legs	7
6	M.S. Border	6
5		5
4		4
3	**1st Electric**	3
2	Legs #1	2
1	Border #1	1
0	**Main Curtain`**	0

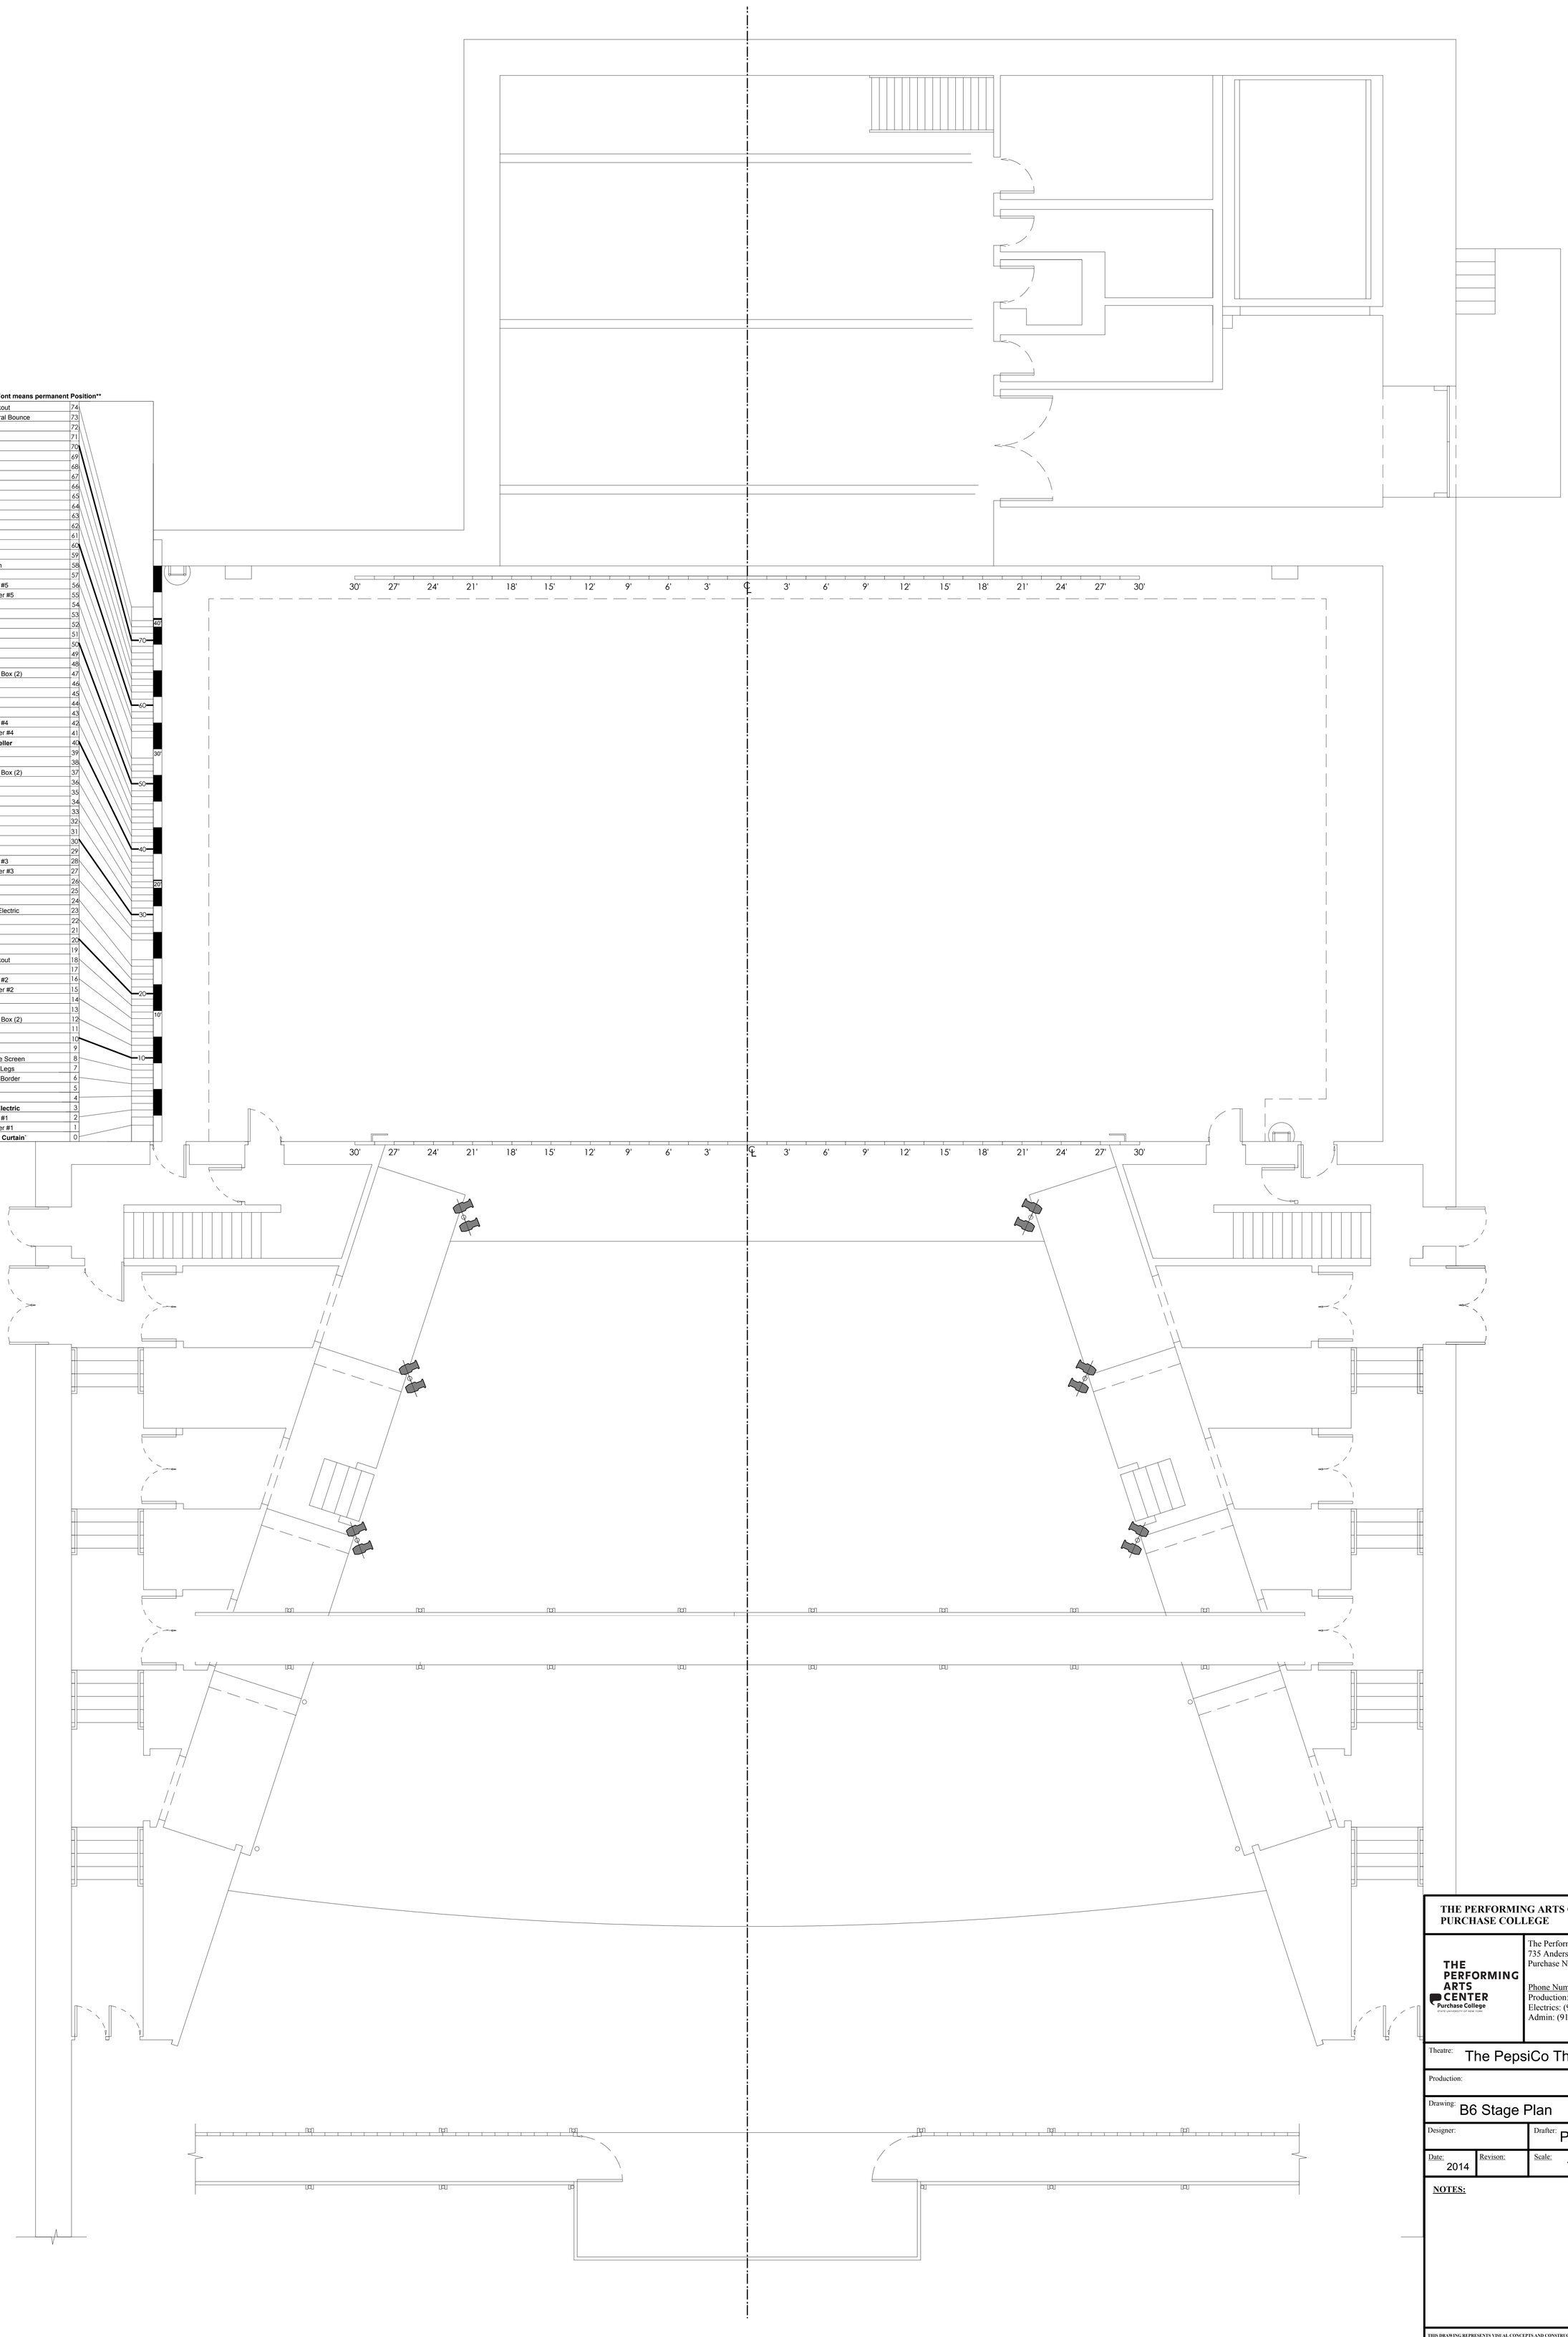

THE PERFORMING ARTS CENTER
PURCHASE COLLEGE

THE PERFORMING ARTS CENTER
Purchase College
STATE UNIVERSITY OF NEW YORK

The Performing Arts Center
735 Anderson Hill Rd.
Purchase NY, 10577

Phone Numbers:
Production: (914) 251-6262
Electrics: (914) 251-6258
Admin: (914) 251-6222

Theatre: The PepsiCo Theatre

Production:

Drawing: B6 Stage Plan

Designer:

Drafter: PAW

Date: 2014

Revison:

Scale: 1/4"=1'

NOTES:

THIS DRAWING REPRESENTS VISUAL CONCEPTS AND CONSTRUCTION SUGGESTIONS ONLY. THE LIGHTING DESIGNER IS UNQUALIFIED TO DETERMINE THE ELECTRICAL OR STRUCTURAL APPROPRIATENESS OF THE DESIGN & WILL NOT ASSUME RESPONSIBILITY FOR IMPROPER ENGINEERING, CONSTRUCTION OR USE. ALL MATERIALS AND CONSTRUCTION MUST MEET THE MOST STRINGENT LOCAL SAFETY FIRE CODES.