82

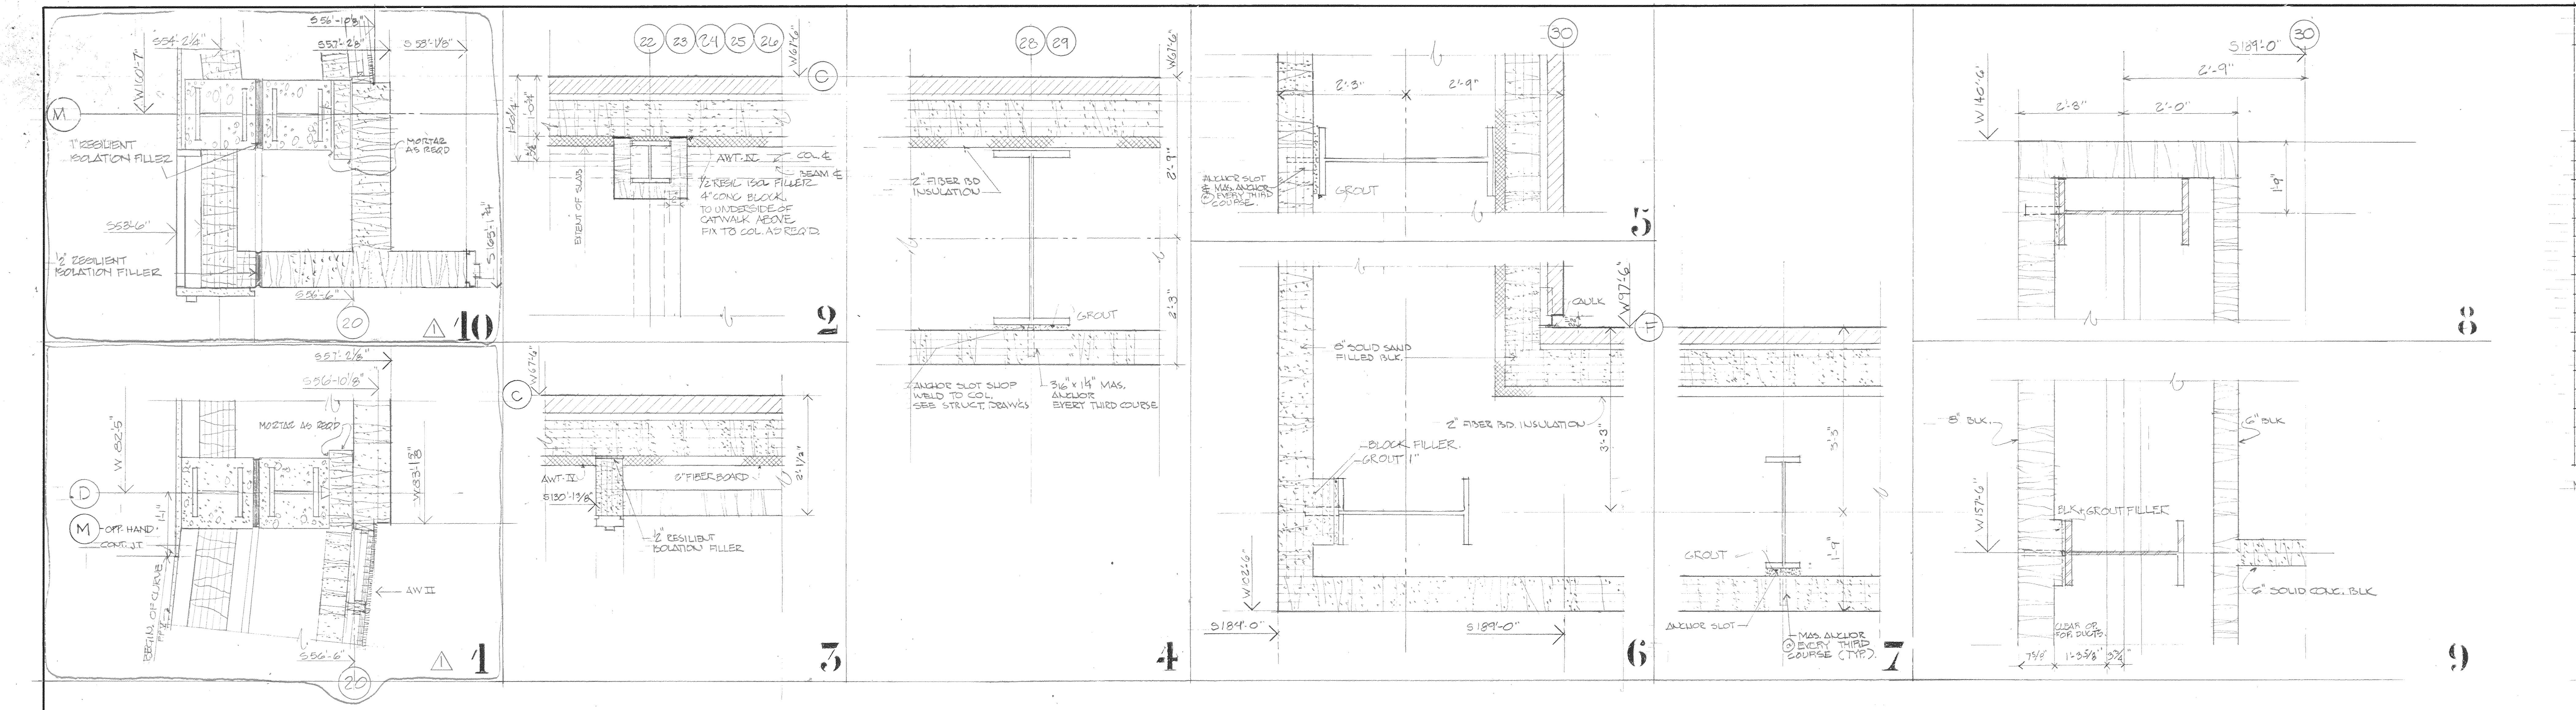
1
2
3
4
5
6
7
8
9
10
W 82'-5"
BEGIN. OF CURVE
OPP. HAND
CONT. JT.
MORTAR AS REQ'D
W 83'-1 5/8"
AW II
W 160'-7"
1" RESILIENT ISOLATION FILLER
1/2" RESILIENT ISOLATION FILLER
S 165'-1 3/4"
W 67'-6"
AWT. IV
1/2" RESILIENT ISOLATION FILLER
6" FIBERBOARD
2'-1 1/2"
EXTENT OF SLAB
1/2" RESIL. ISOL. FILLER
4" CONC. BLOCK TO UNDERSIDE OF CATWALK ABOVE FIX TO COL. AS REQ'D
COL. ℄
BEAM ℄
2" FIBER BD INSULATION
ANCHOR SLOT SHOP WELD TO COL. SEE STRUCT. DRAW'GS
3/16" x 14" MAS. ANCHOR EVERY THIRD COURSE
GROUT
2'-3"
2'-9"
S 184'-0"
W 102'-6"
8" SOLID SAND FILLED BLK.
BLOCK FILLER
GROUT 1"
2" FIBER BD. INSULATION
3'-3"
CAULK
W 97'-6"
S 189'-0"
ANCHOR SLOT & MAS. ANCHOR EVERY THIRD COURSE
ANCHOR SLOT
MAS. ANCHOR EVERY THIRD COURSE (TYP.)
1'-9"
W 157'-6"
8" BLK.
CLEAR OP. FOR DUCTS
BLK + GROUT FILLER
6" SOLID CONC. BLK
6" BLK
W 140'-6"
2'-8"
2'-0"
2'-9"

DOOR SCHEDULE

DOOR NO "B"	DOOR SIZE	DOOR TYPE	FRAME DET.	THRESHOLD	REMARKS
401 A	(2) 2'-4 5/16" x 9'-10 1/2"	2	E	T2	PERIMETER SEAL
401 B	"	2	E	"	"
401 C	"	2	E	"	"
401 D	"	2	E	"	"
401 E	3'-4 5/8" x 7'-2 1/2"	1	E	"	B LABEL
402 A	3'-4 5/8" x 7'-2 1/2"	1	E	"	PERIMETER SEAL
402 B	2(3'-3 9/16" x 7'-2 1/2"	3	E	T3	STC 48
403	3'-4 x 7'-2 1/2	1	E	T5	
404 A	(2) 2'-4 5/16" x 9'-10 1/2"	2	E	T2	PERIMETER SEAL
404 B	"	2	E	"	PERIMETER SEAL
404 C	"	2	E	"	PERIMETER SEAL
404 D	"	2	E	"	PERIMETER SEAL
404 E	3'-4 5/8" x 7'-2 1/2"	1	E	"	B LABEL
405	2 (3'-0" x 8'-0")	2	A	T11	B LABEL / PERIMETER SEAL.

NOTE: FOR TYPICAL DOOR & FRAME DETAILS SEE SHT. M-501

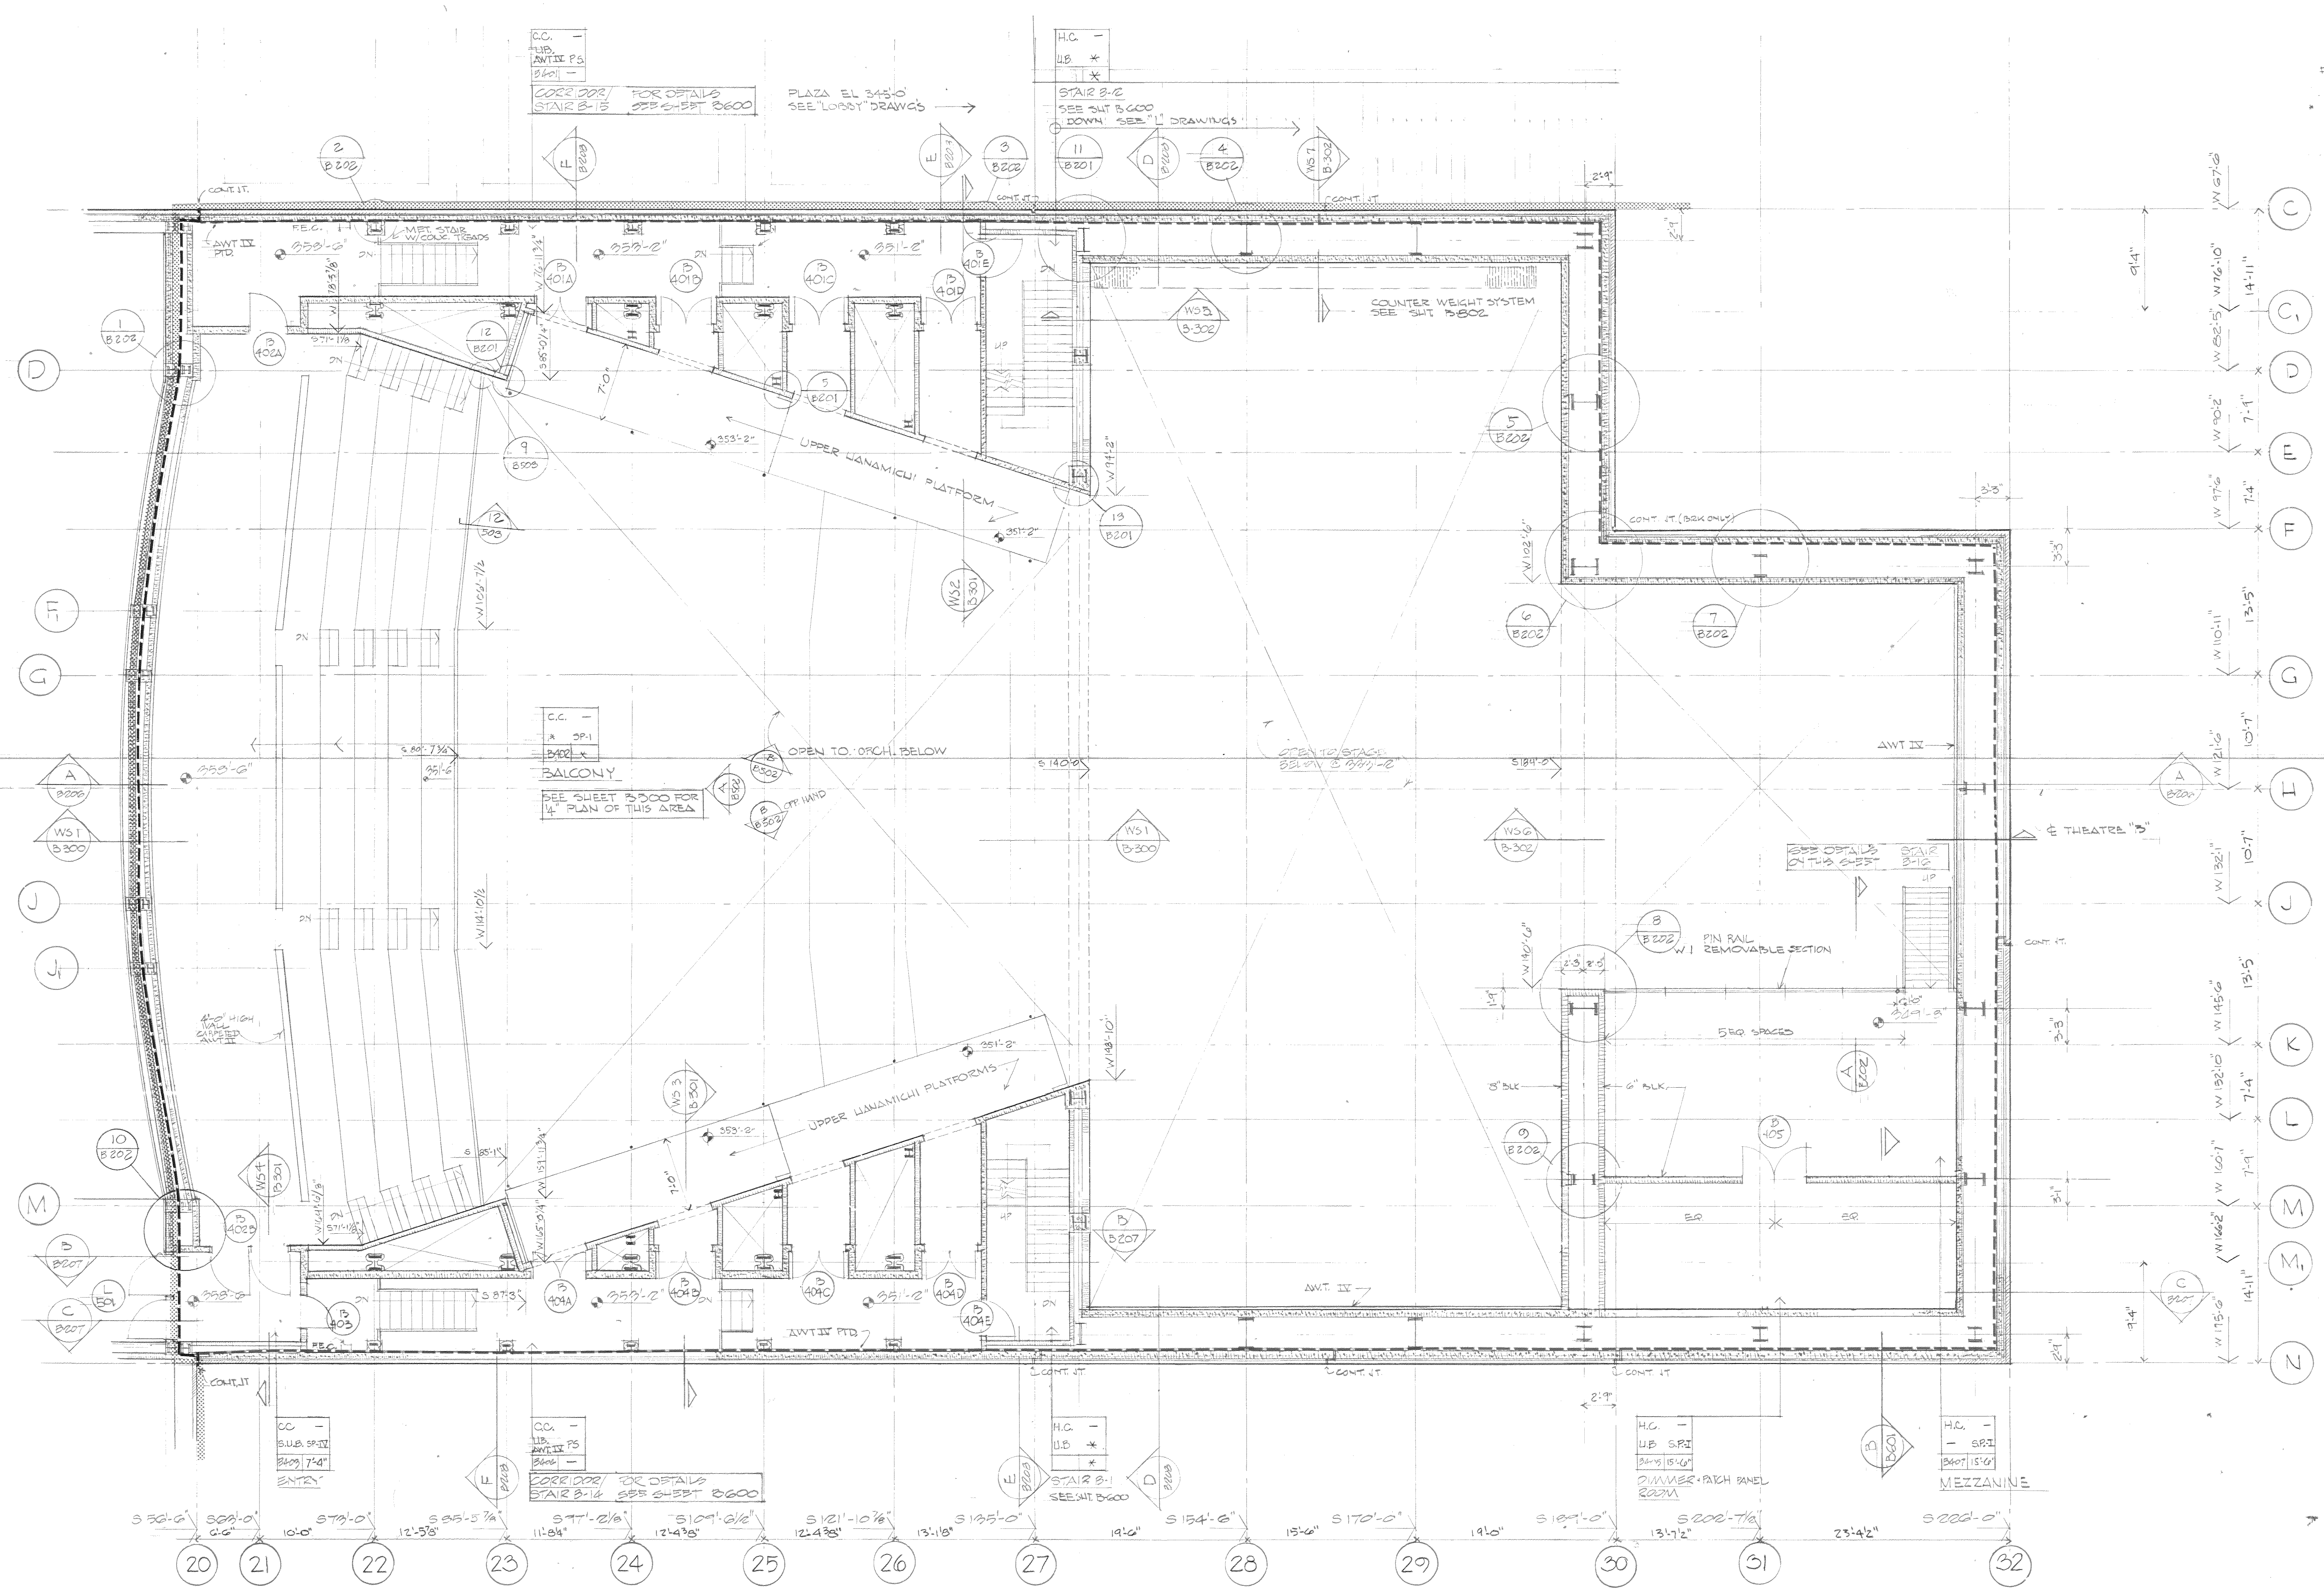
BALCONY
SEE SHEET B300 FOR 1/4" PLAN OF THIS AREA
OPEN TO ORCH. BELOW
UPPER HANAMICHI PLATFORMS
UPPER HANAMICHI PLATFORM
COUNTER WEIGHT SYSTEM SEE SHT. B-802
PIN RAIL W/ REMOVABLE SECTION
OPEN TO STAGE BELOW
℄ THEATRE "3"
MEZZANINE
DIMMER + PATCH PANEL ROOM
CORRIDOR STAIR B-14 FOR DETAILS SEE SHEET B600
CORRIDOR STAIR B-15 FOR DETAILS SEE SHEET B600
STAIR B-1 SEE SHT. B600
STAIR B-2 SEE SHT. B600 DOWN SEE "L" DRAWINGS
PLAZA EL 345'-0" SEE "LOBBY" DRAW'GS
ENTRY
L-MET. STAIR W/ CONC. TREADS
4'-0" HIGH WALL CARPETED
AWT IV
CONT. JT.
20
21
22
23
24
25
26
27
28
29
30
31
32
C
C1
D
E
F
G
H
J
J1
K
L
M
M1
N
S 50'-6"
S 60'-0"
S 79'-0"
S 85'-5 7/8"
S 97'-2 1/8"
S 109'-6 1/2"
S 121'-10 7/8"
S 135'-0"
S 154'-6"
S 170'-0"
S 189'-0"
S 202'-7 1/2"
S 226'-0"
W 175'-6"
W 166'-2"
W 160'-7"
W 132'-10"
W 145'-6"
W 132'-1"
W 121'-6"
W 110'-11"
W 97'-6"
W 90'-2"
W 82'-5"
W 76'-10"
W 67'-6"

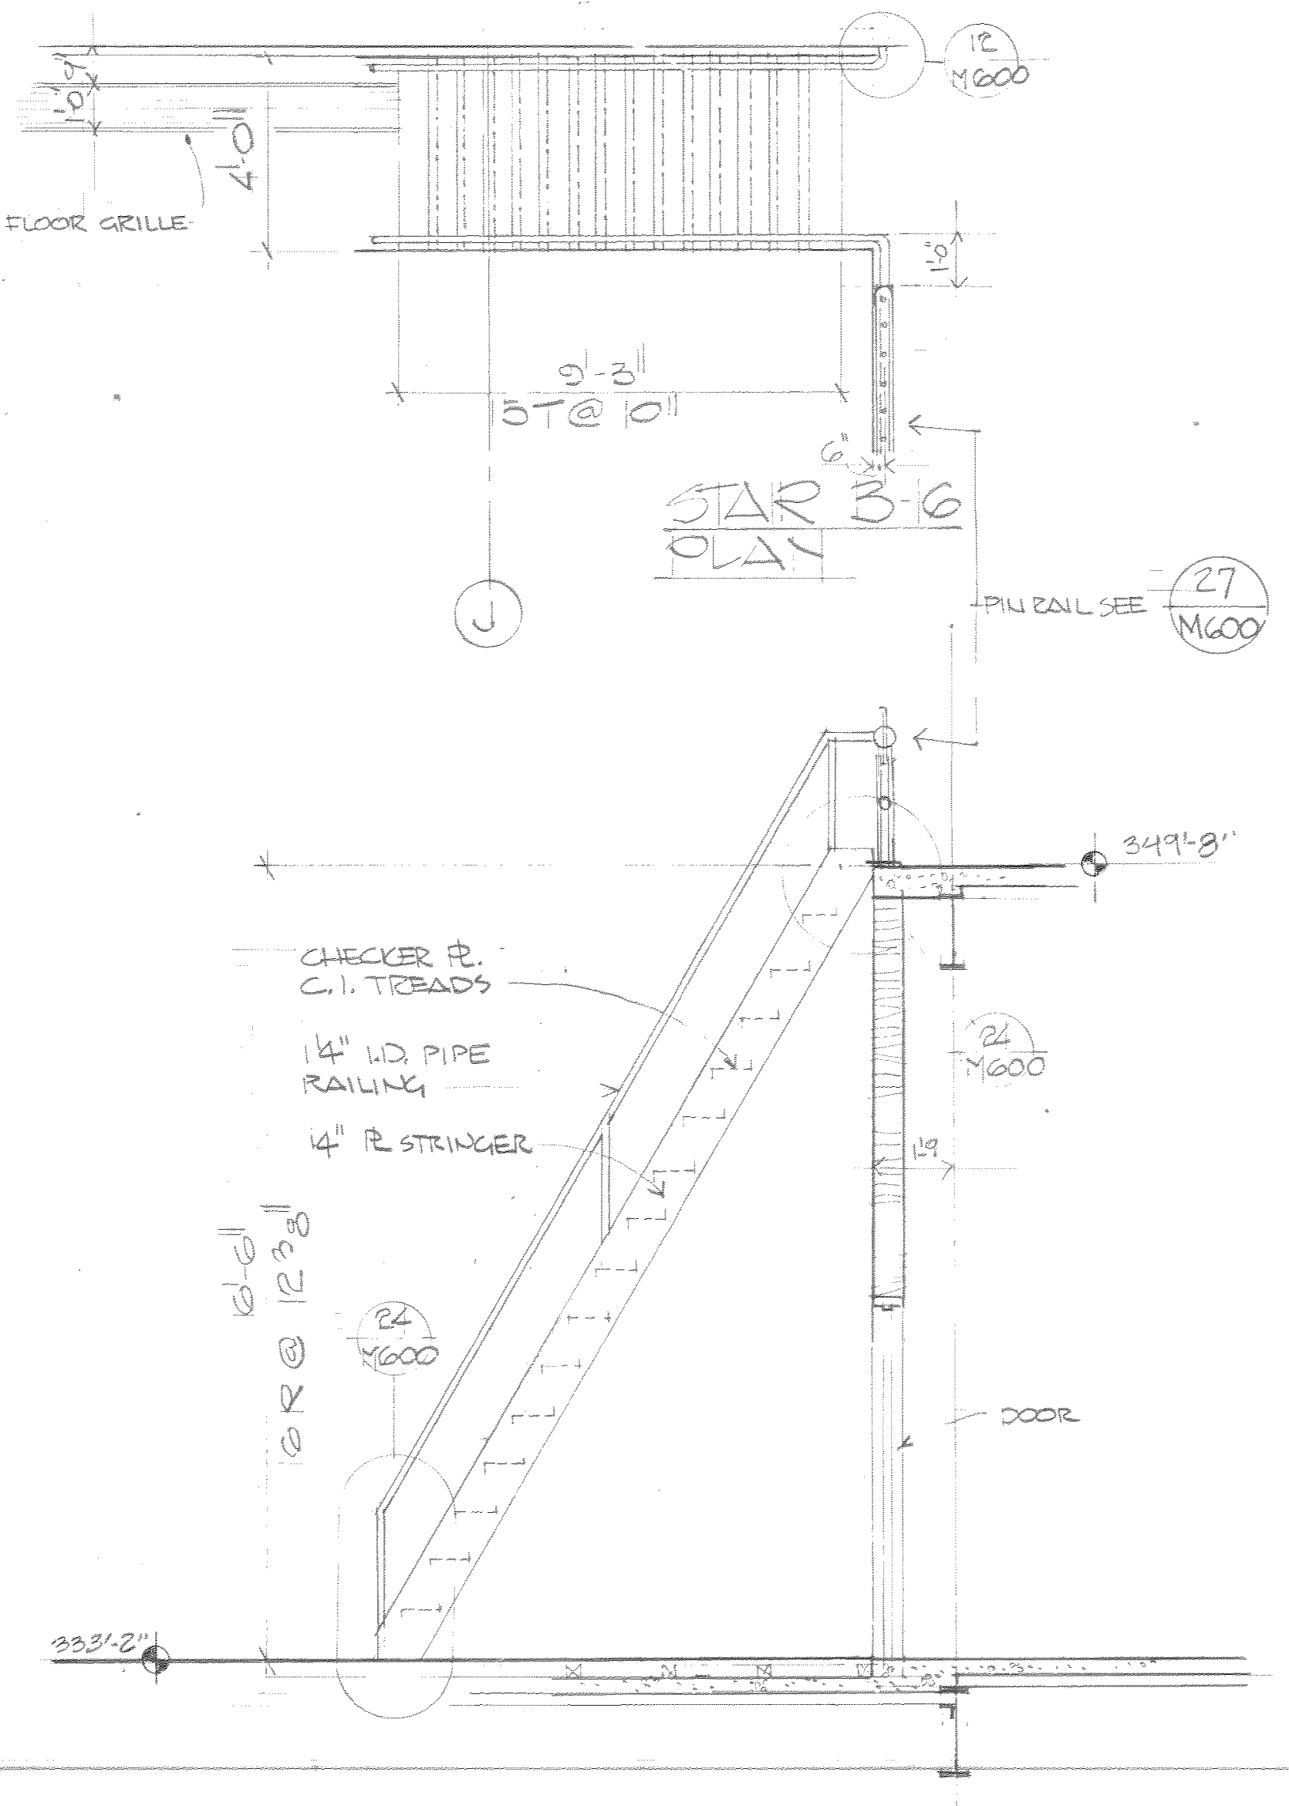
FLOOR GRILLE
4'-0"
5T @ 10"
STAIR B-16 PLAN
PIN RAIL SEE 27/M600
CHECKER PL. C.I. TREADS
1 1/4" I.D. PIPE RAILING
1/4" PL STRINGER
6R @ 12 3/8"
6'-6"
DOOR
349'-8"
333'-2"

A SECTION THRU MEZZANINE SHOWING STAIR B-16
SCALE: 1/4"=1'-0"

NO.	DATE	REVISION
1	4-17-73	CONFORMED TO ADDENDUM NO. 2

STATE UNIVERSITY OF NEW YORK COLLEGE AT
PURCHASE
STATE UNIVERSITY CONSTRUCTION FUND
project number 2920
PERFORMING ARTS CENTER

EDWARD LARRABEE BARNES F.A.I.A.	architect
PETER G. ROLLAND	landscape architect
WEISKOPF AND PICKWORTH	consulting engineers
SEGNER AND DALTON	consulting engineers
BOLT BERANEK AND NEWMAN	acoustical consultants

BALCONY LEVEL PLAN

PAC B 202

SCALE: 1/8" 1/4"
DRAWN:
DATE: 16 MAY 1972

DIETZGEN 12039